






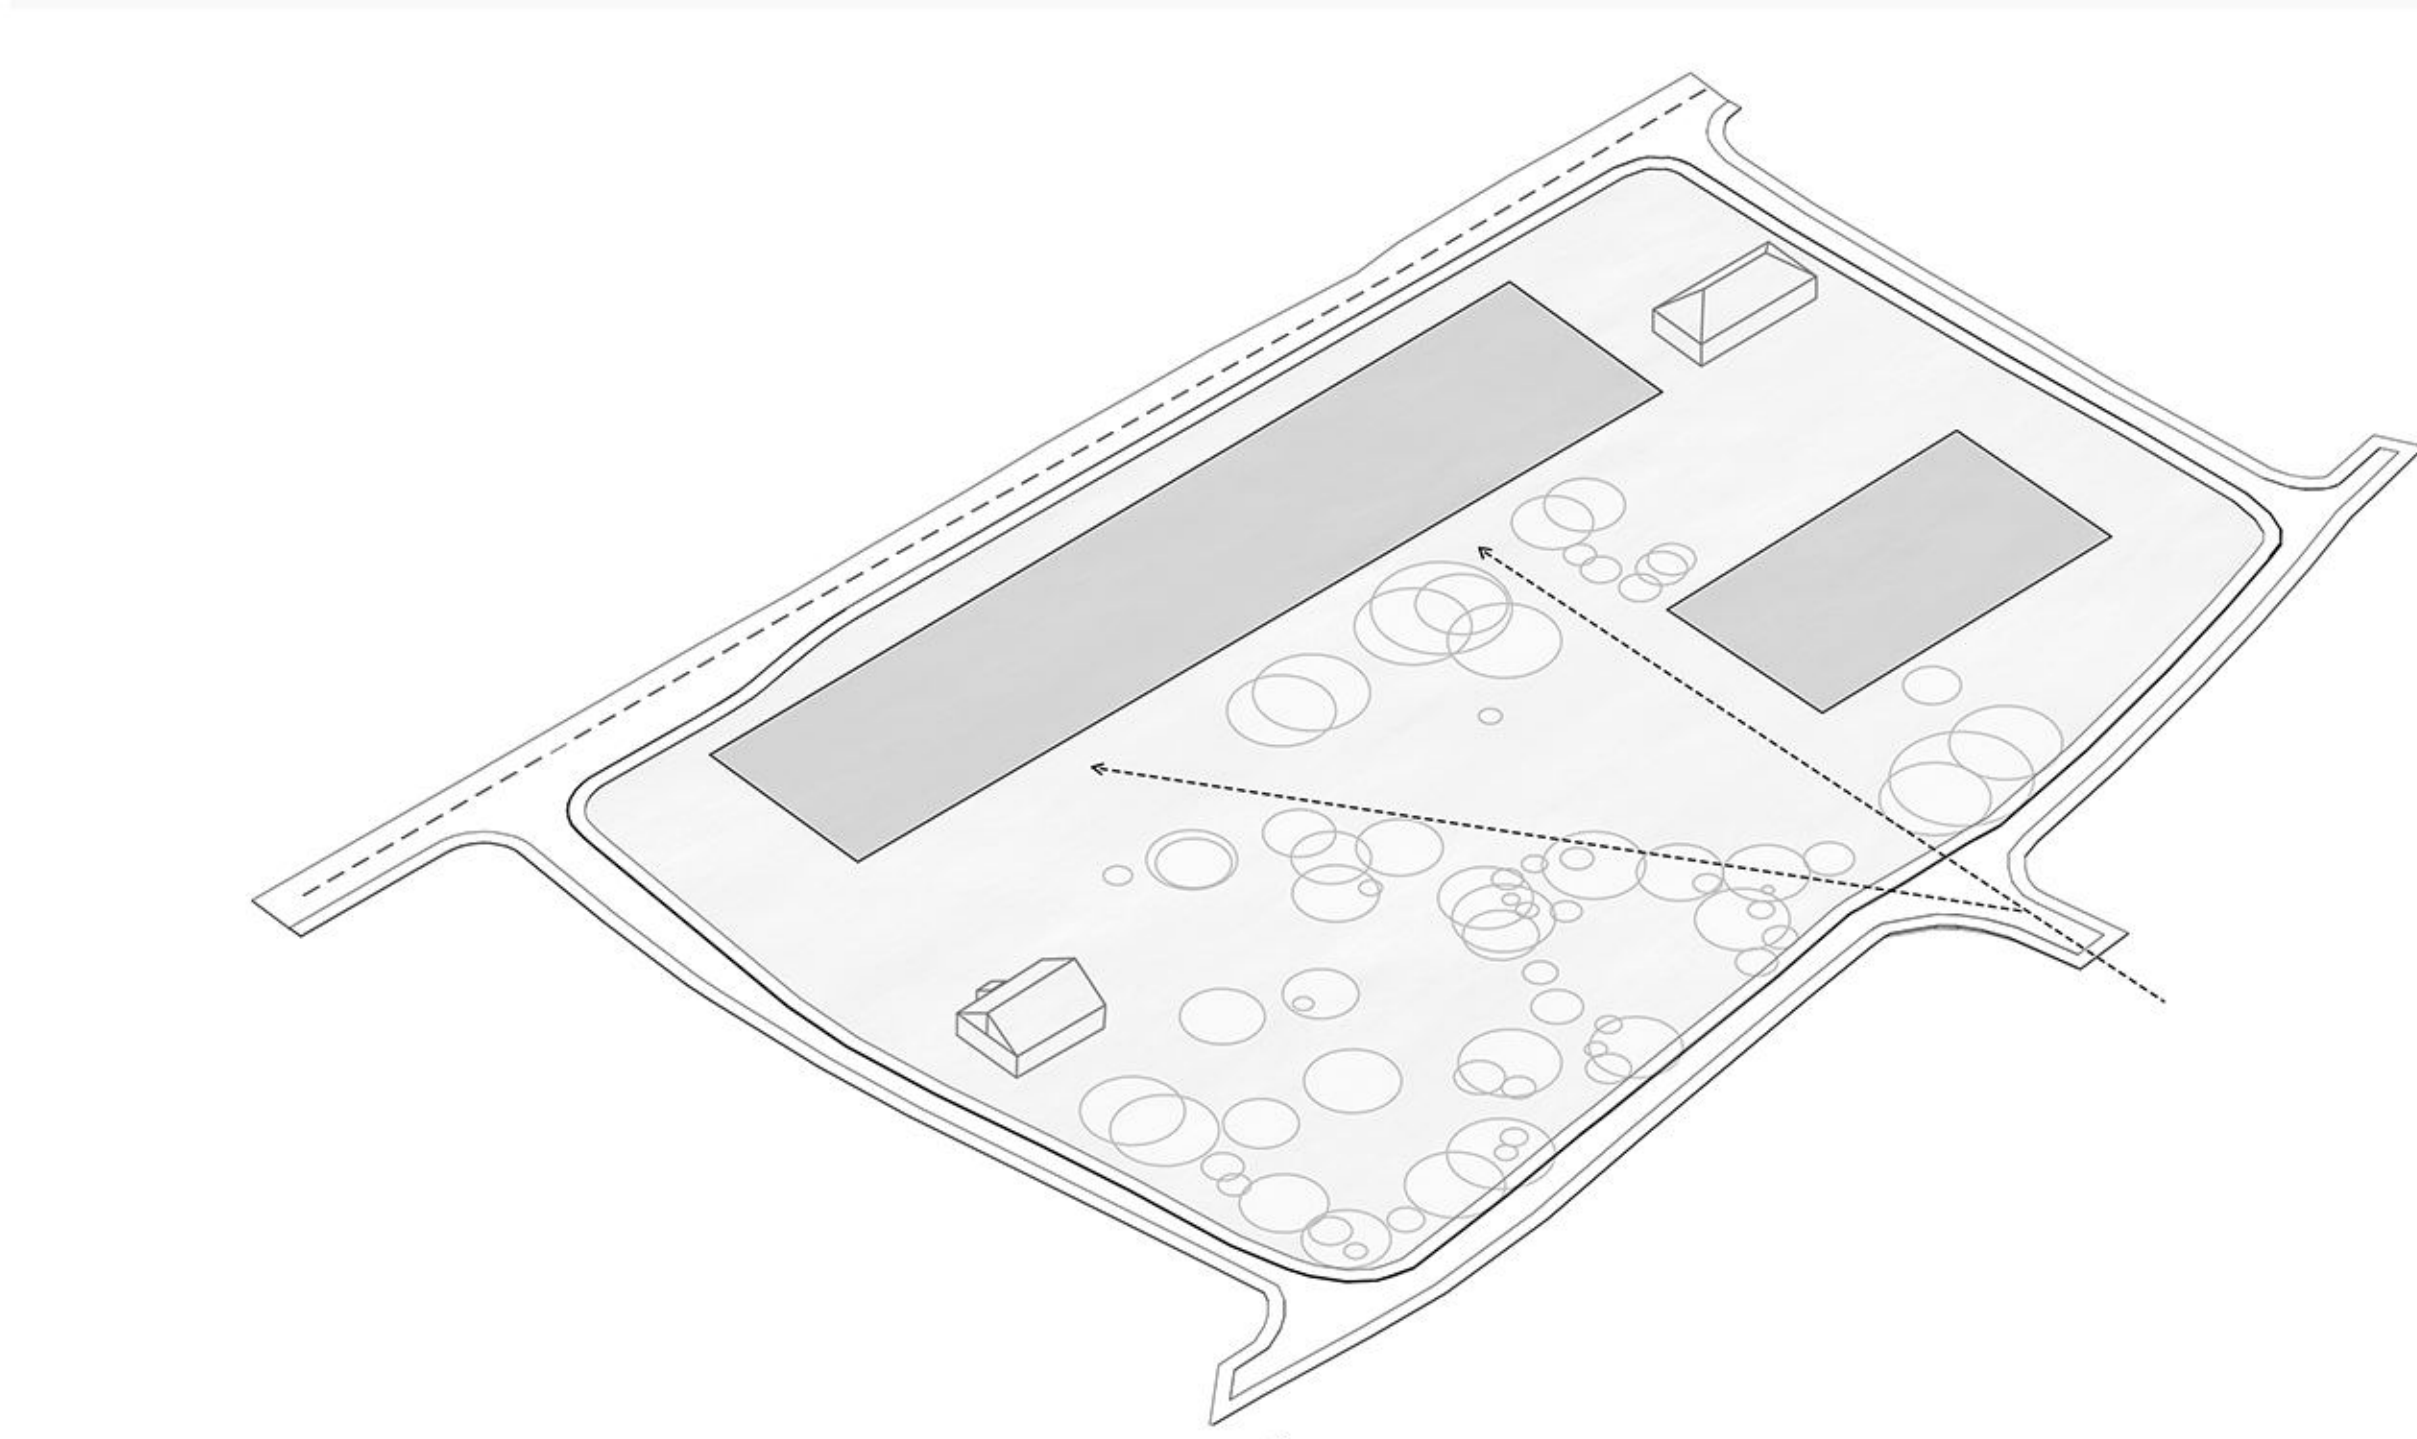


SITUACIJA 1:500

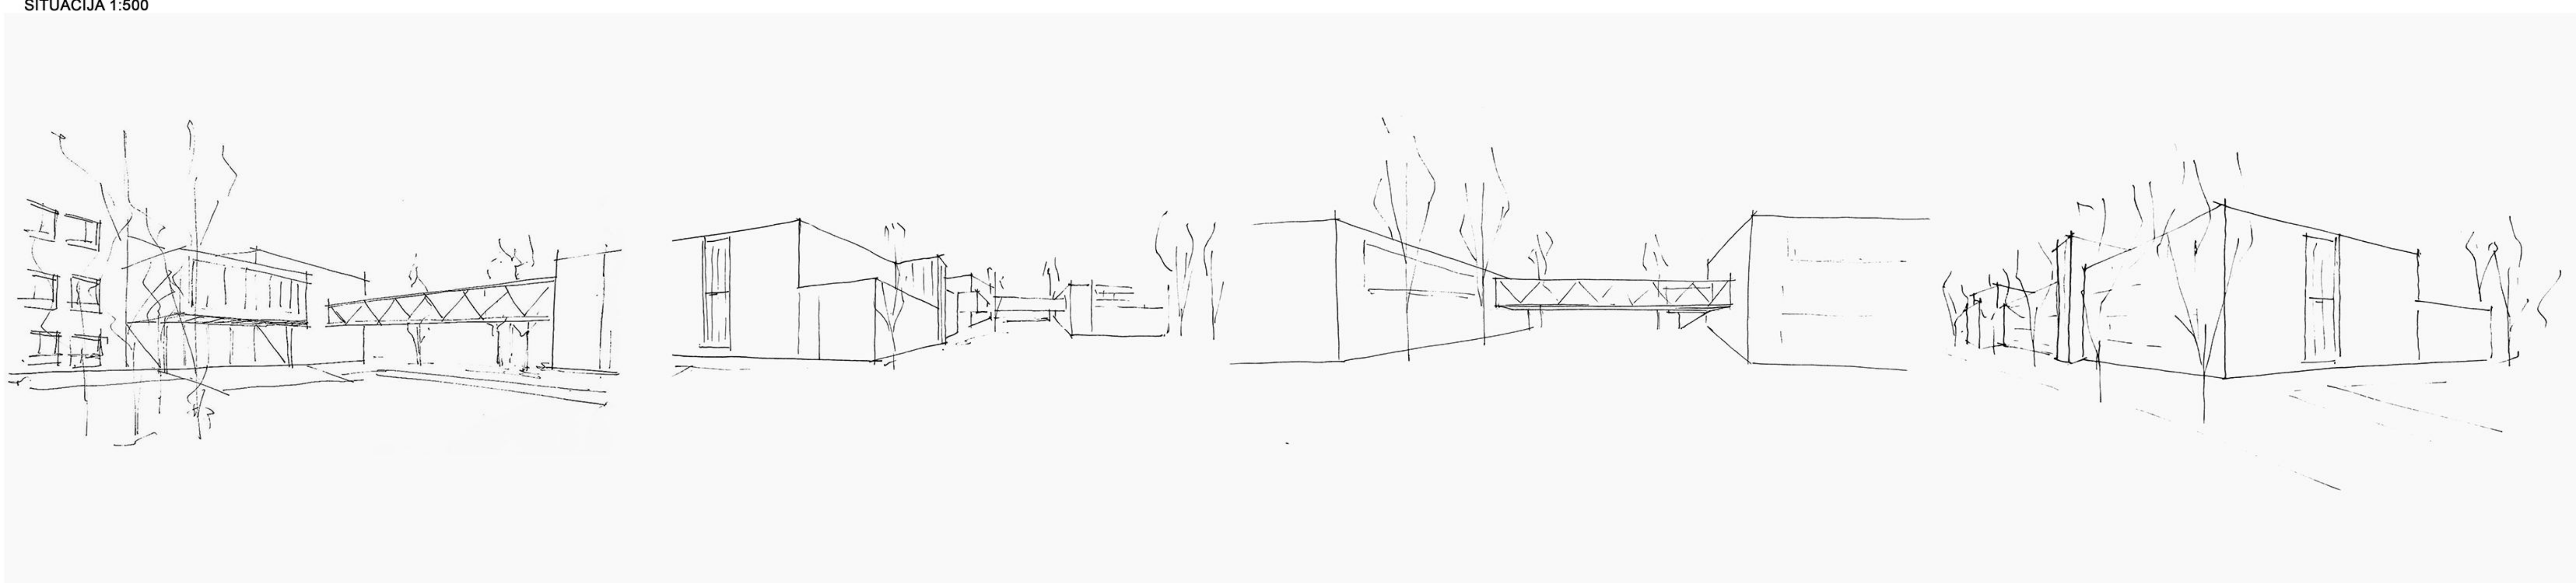


UBICIRANJE STRUKTURA I ODREĐIVANJE GLAVNIH ULAZA U SKLADU SA PRAVCIMA KOJE DEFINISE POSTOJEĆE VISOKO VRIJEDNO ZELENILO.

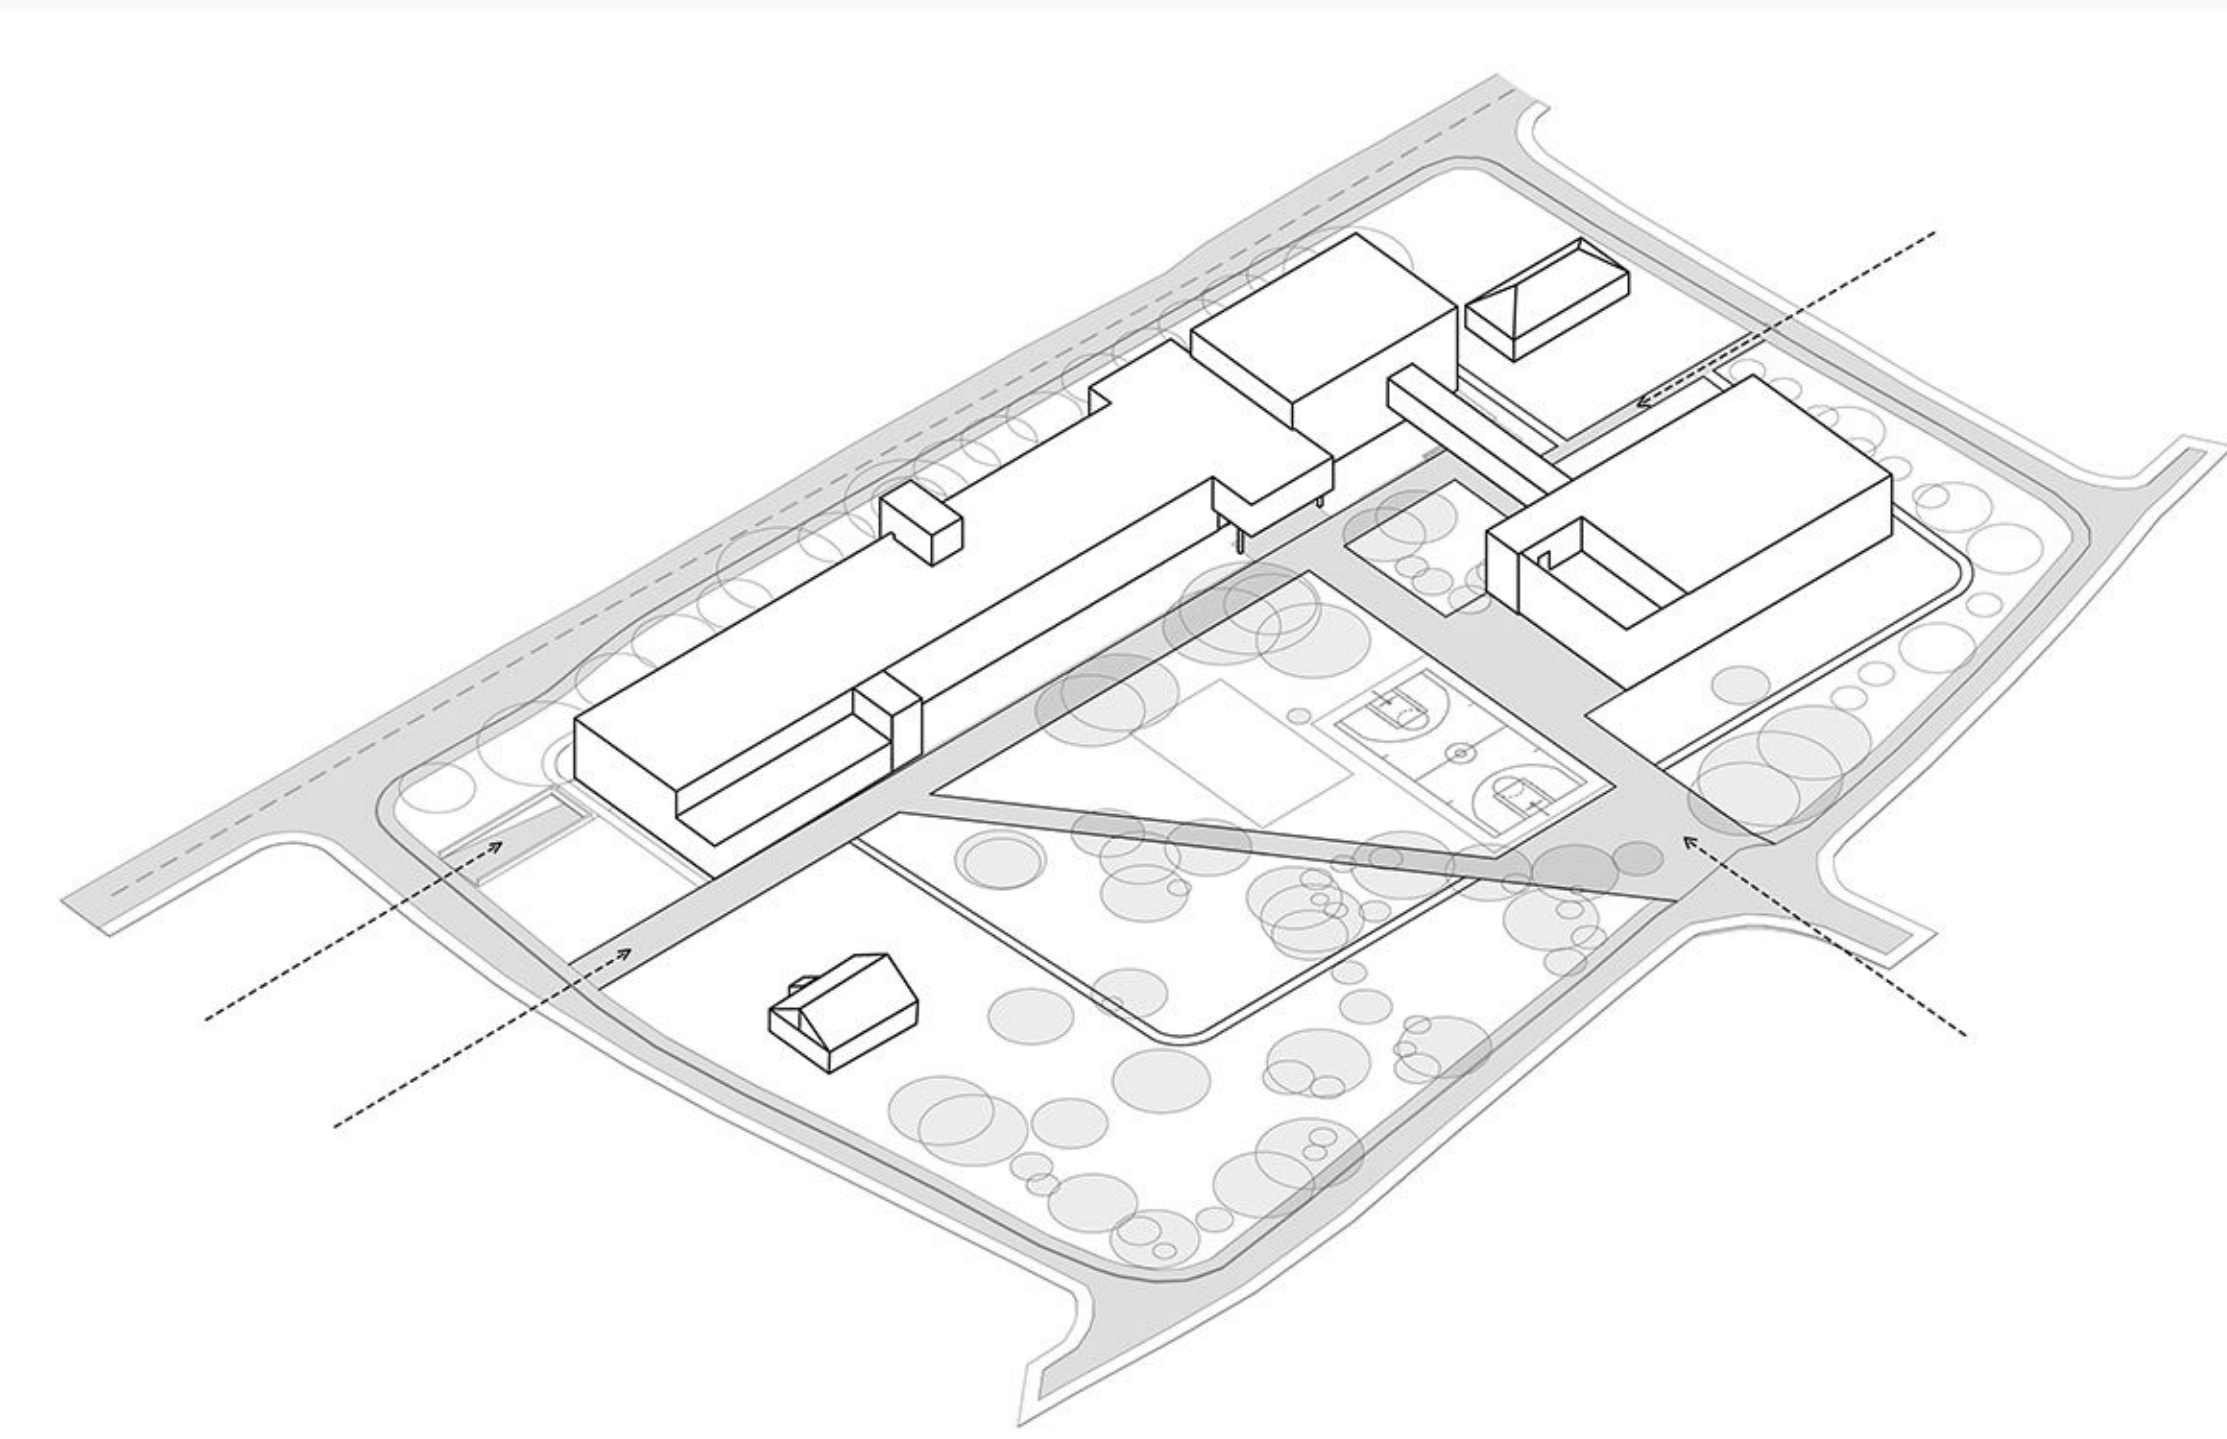



VOLUMetrija objekta sa PARTERNIM RJEŠENJEM KOMUNIKACIJA I KONEKCIJOM NA POSTOJEĆU SAOBRAĆAJNU INFRASTRUKTURU.

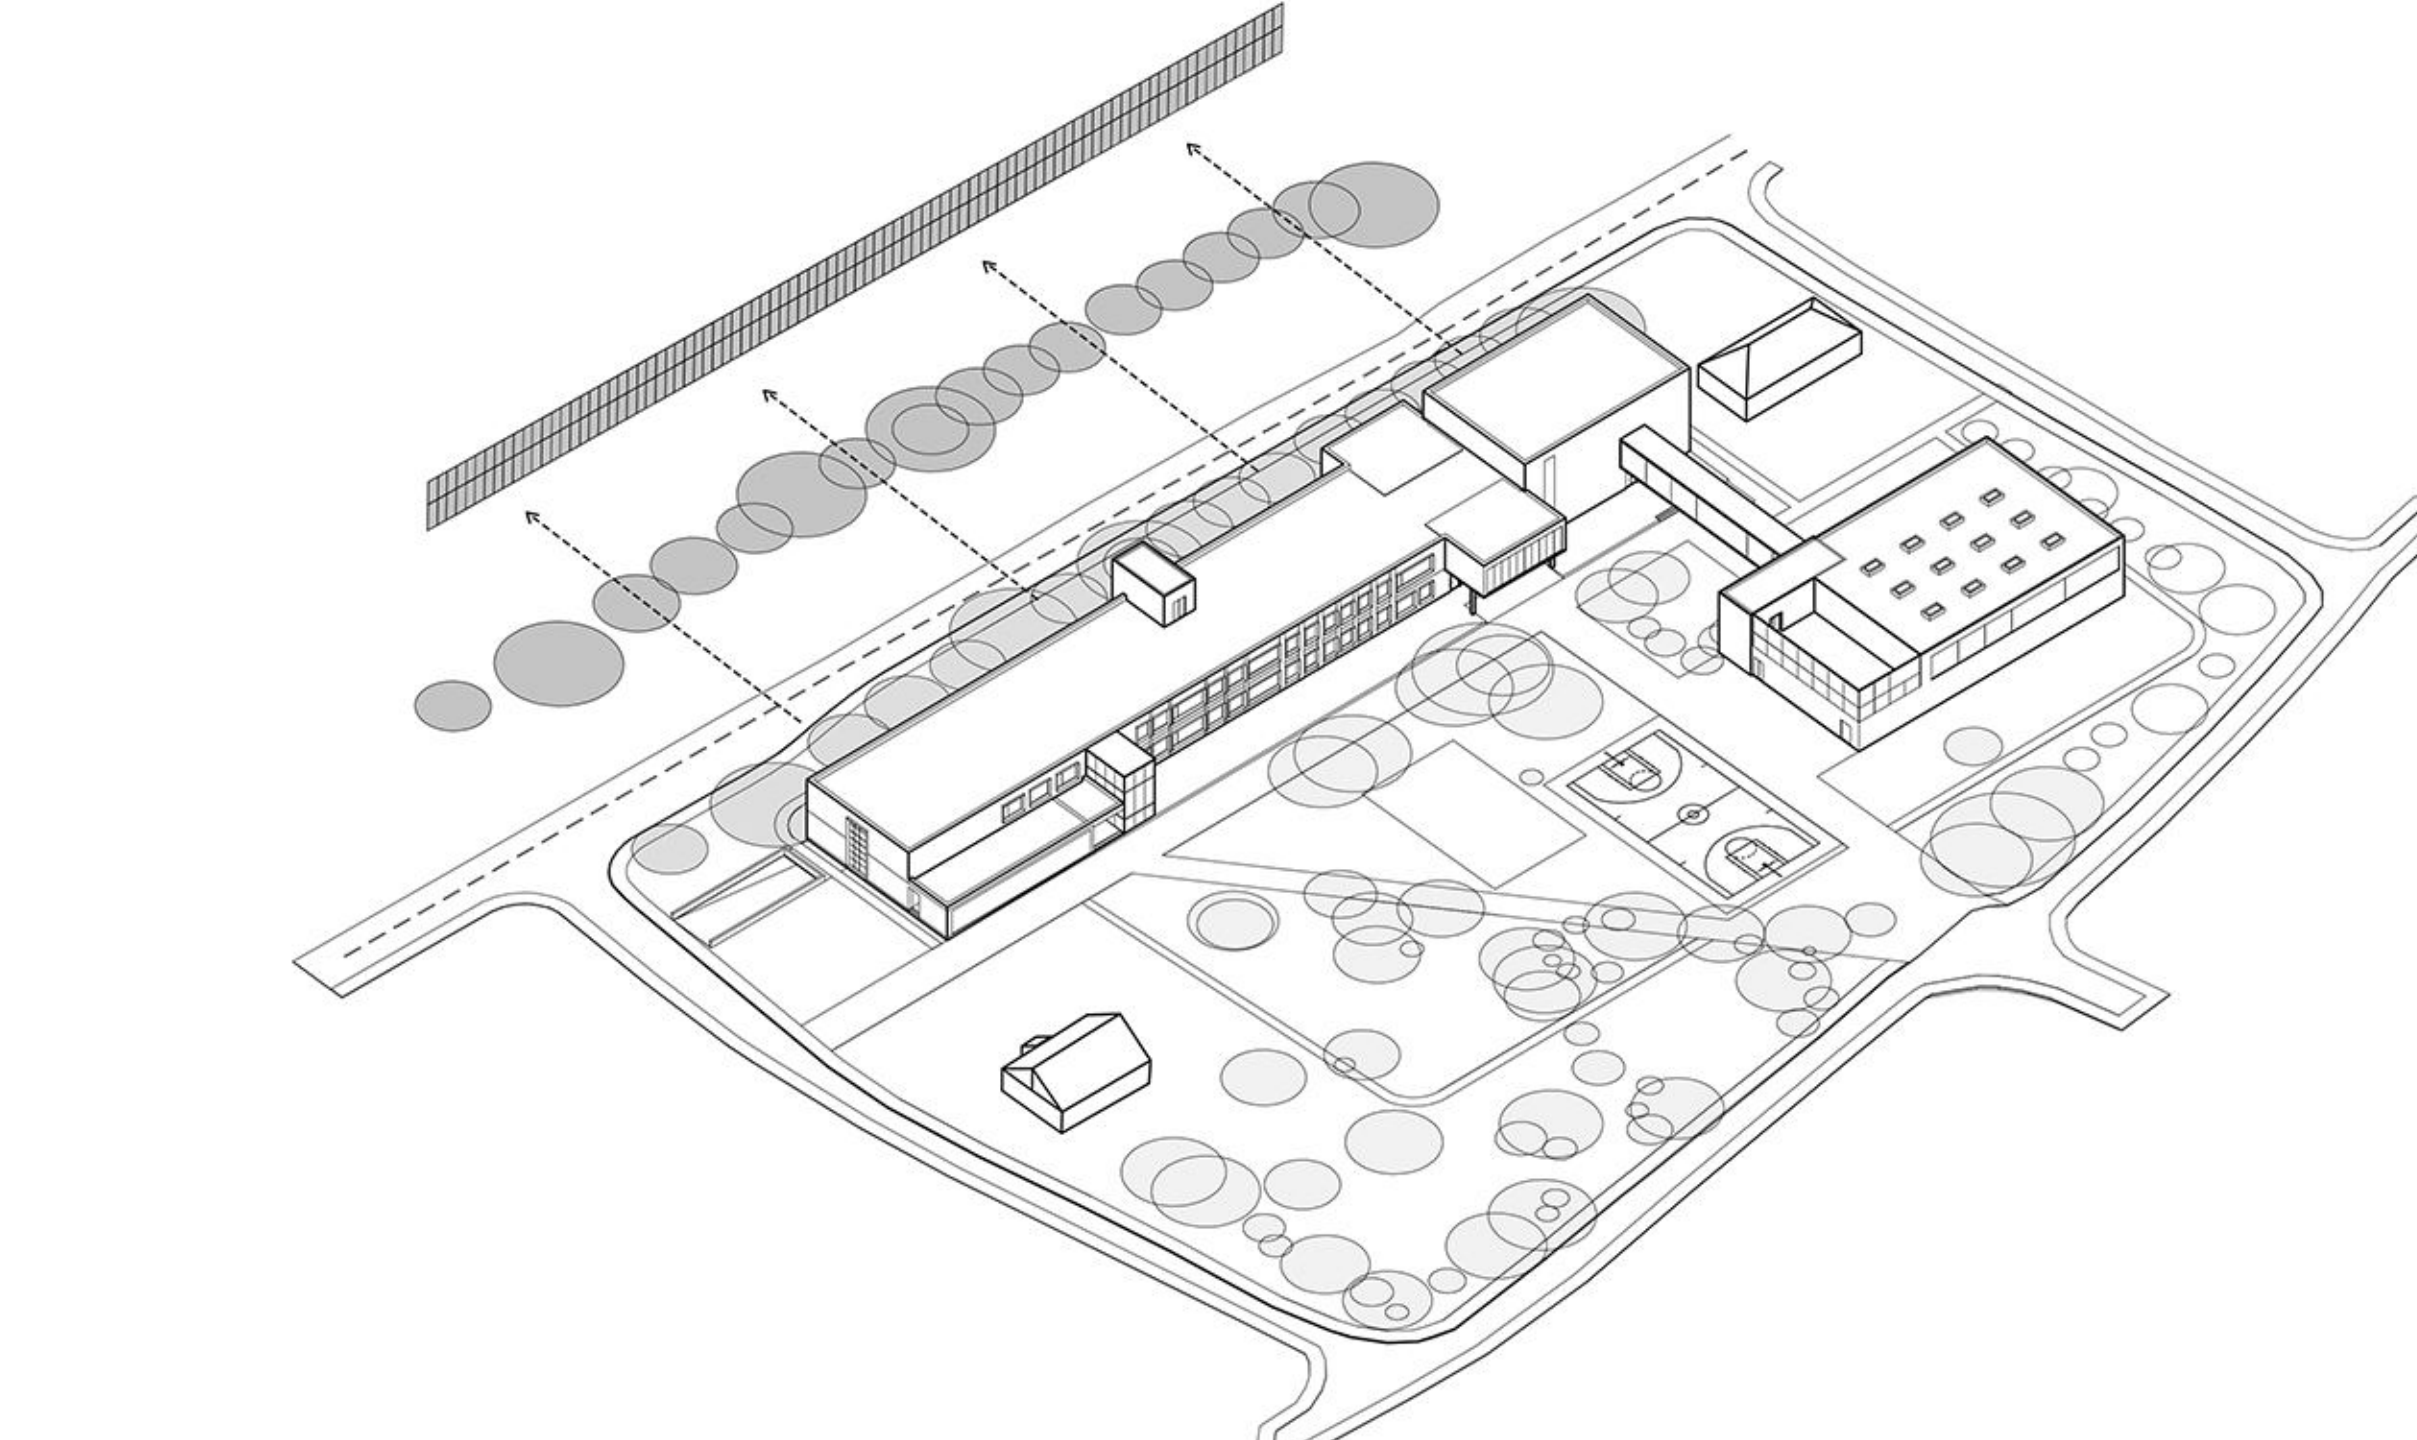

PREDLOŽENA ZASTITA OD BUKE PRIKAZANA JE DUPLA ZASTITNA BARIJERA KOJU ČINI DRVORED UZ SAMI OBJEKAT I FUNKCIONALNO DEKORATIVNA OGRADA

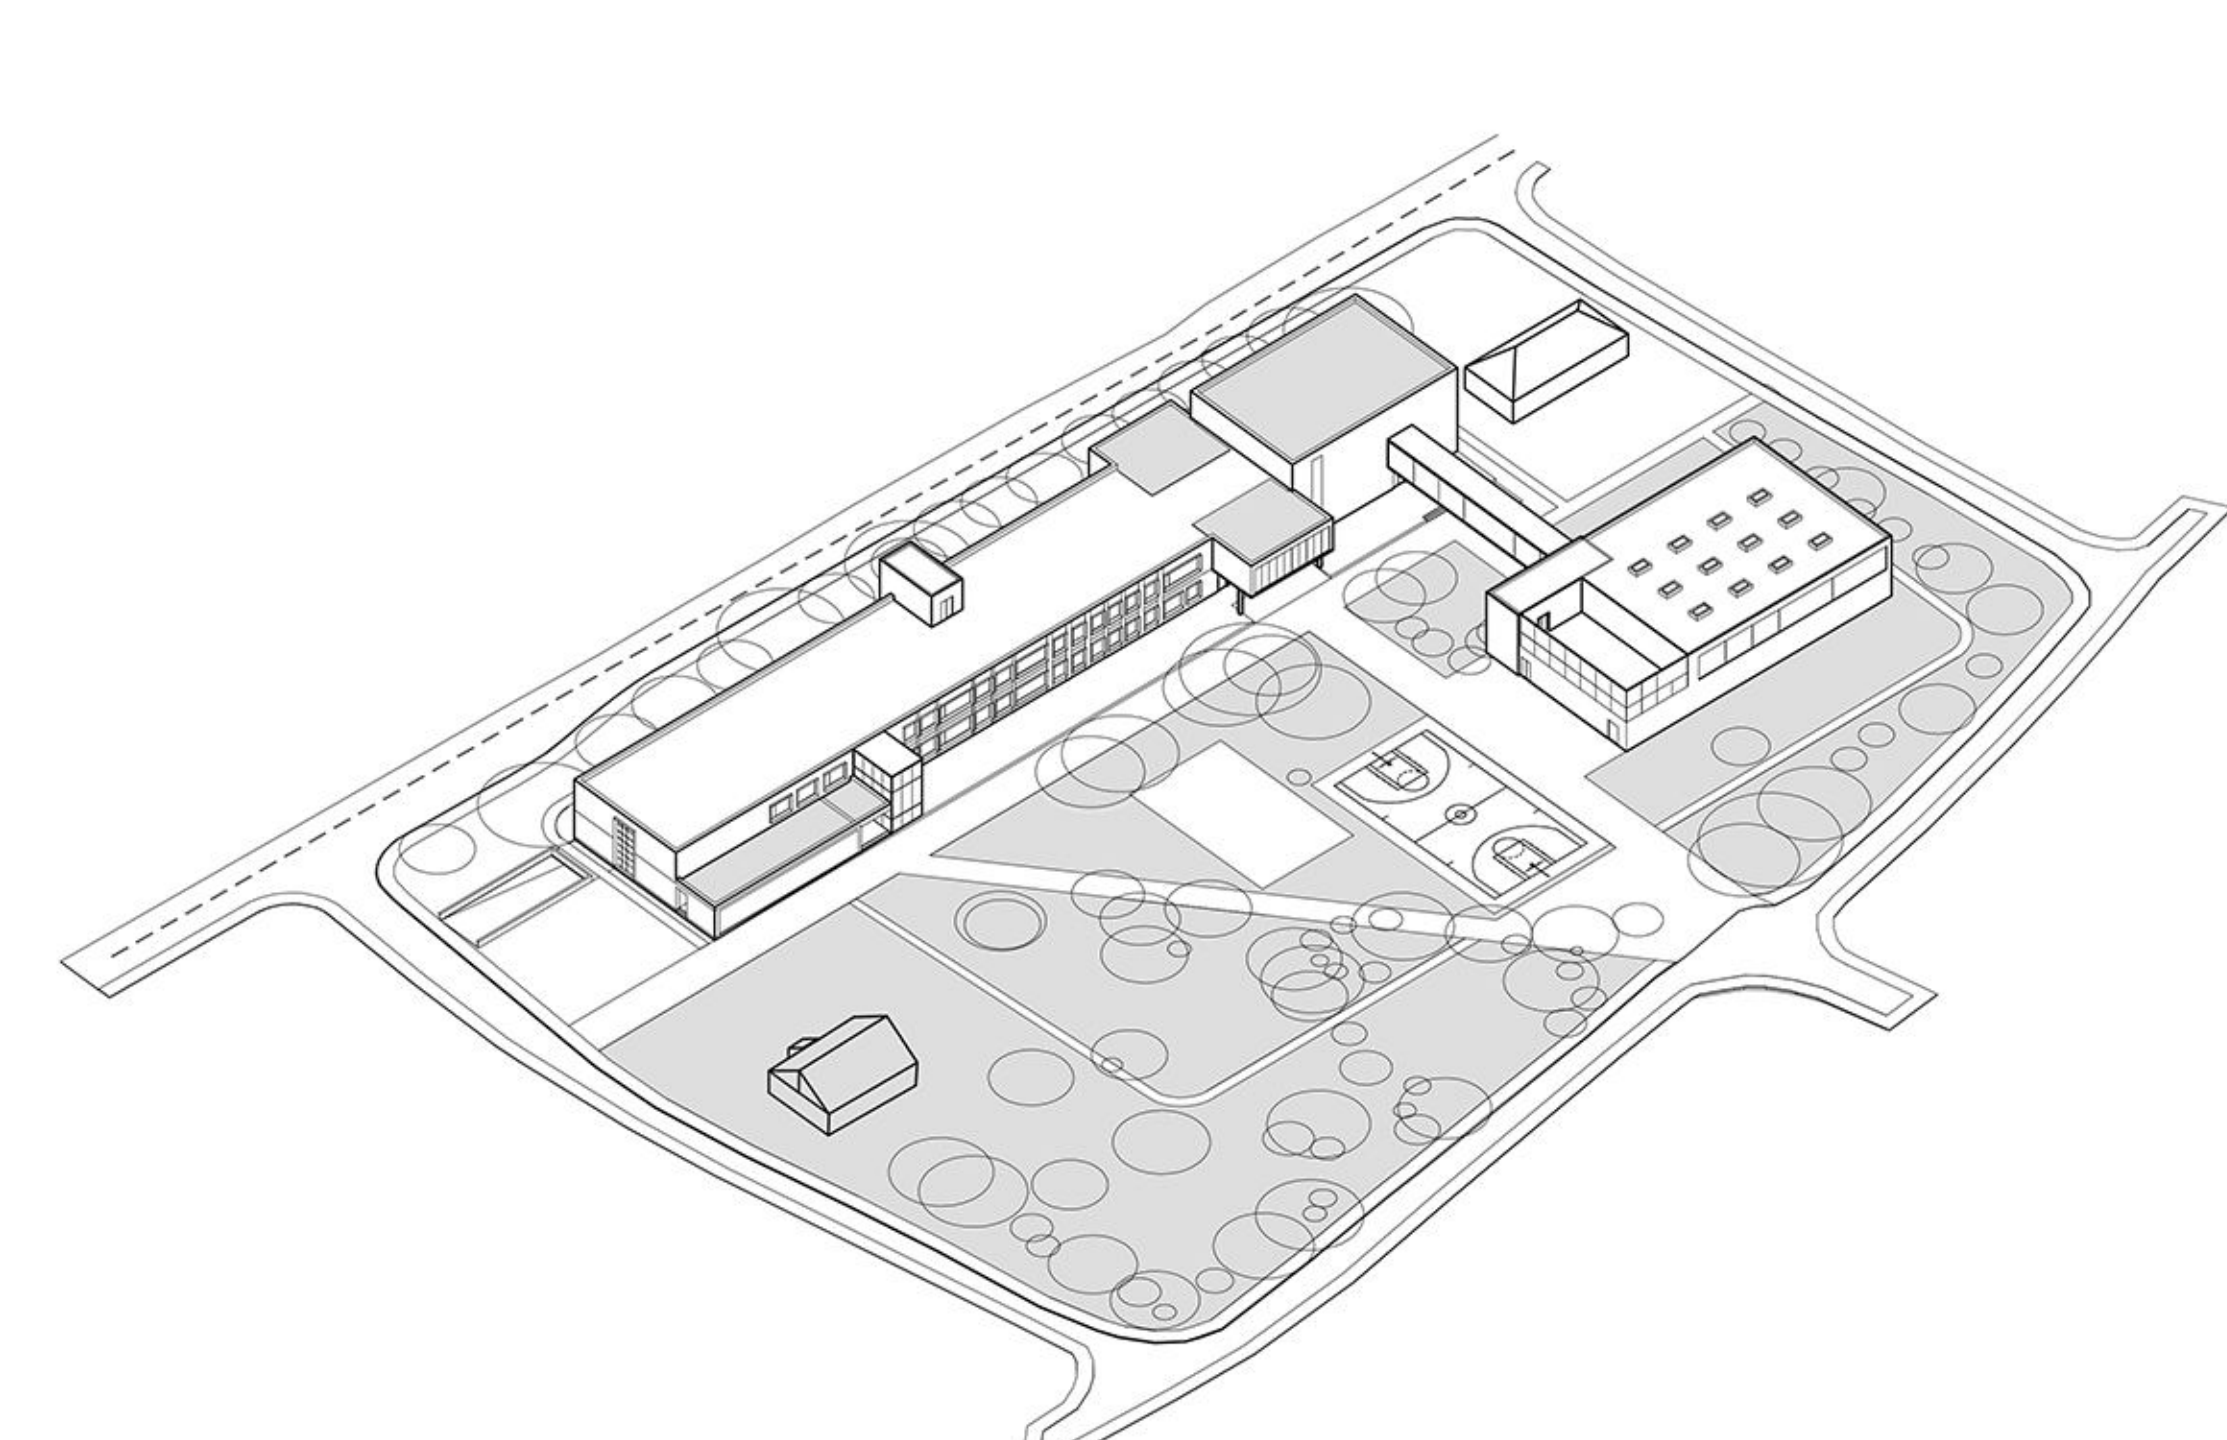


AKTIVIRANJE ZELENIH POVSINA NA RAVNOM KROVU I NA PARTERU OBEZBJEDJENJEM KVALITATIVNIH DODATNIH SADRŽAJASADRŽAJA ZA SPORT I REKREACIJU.

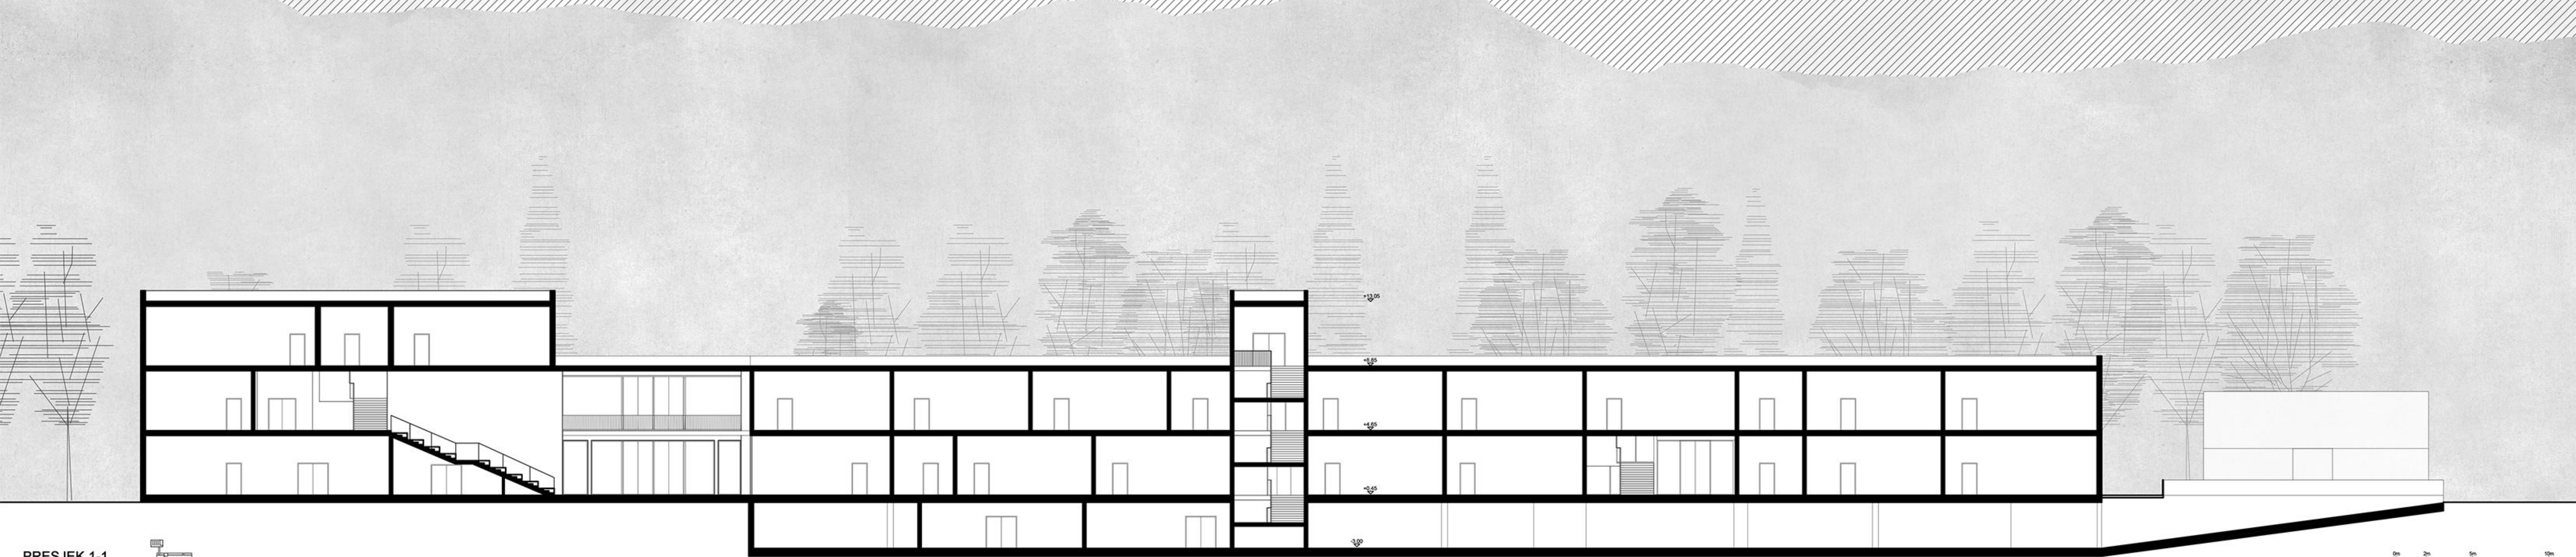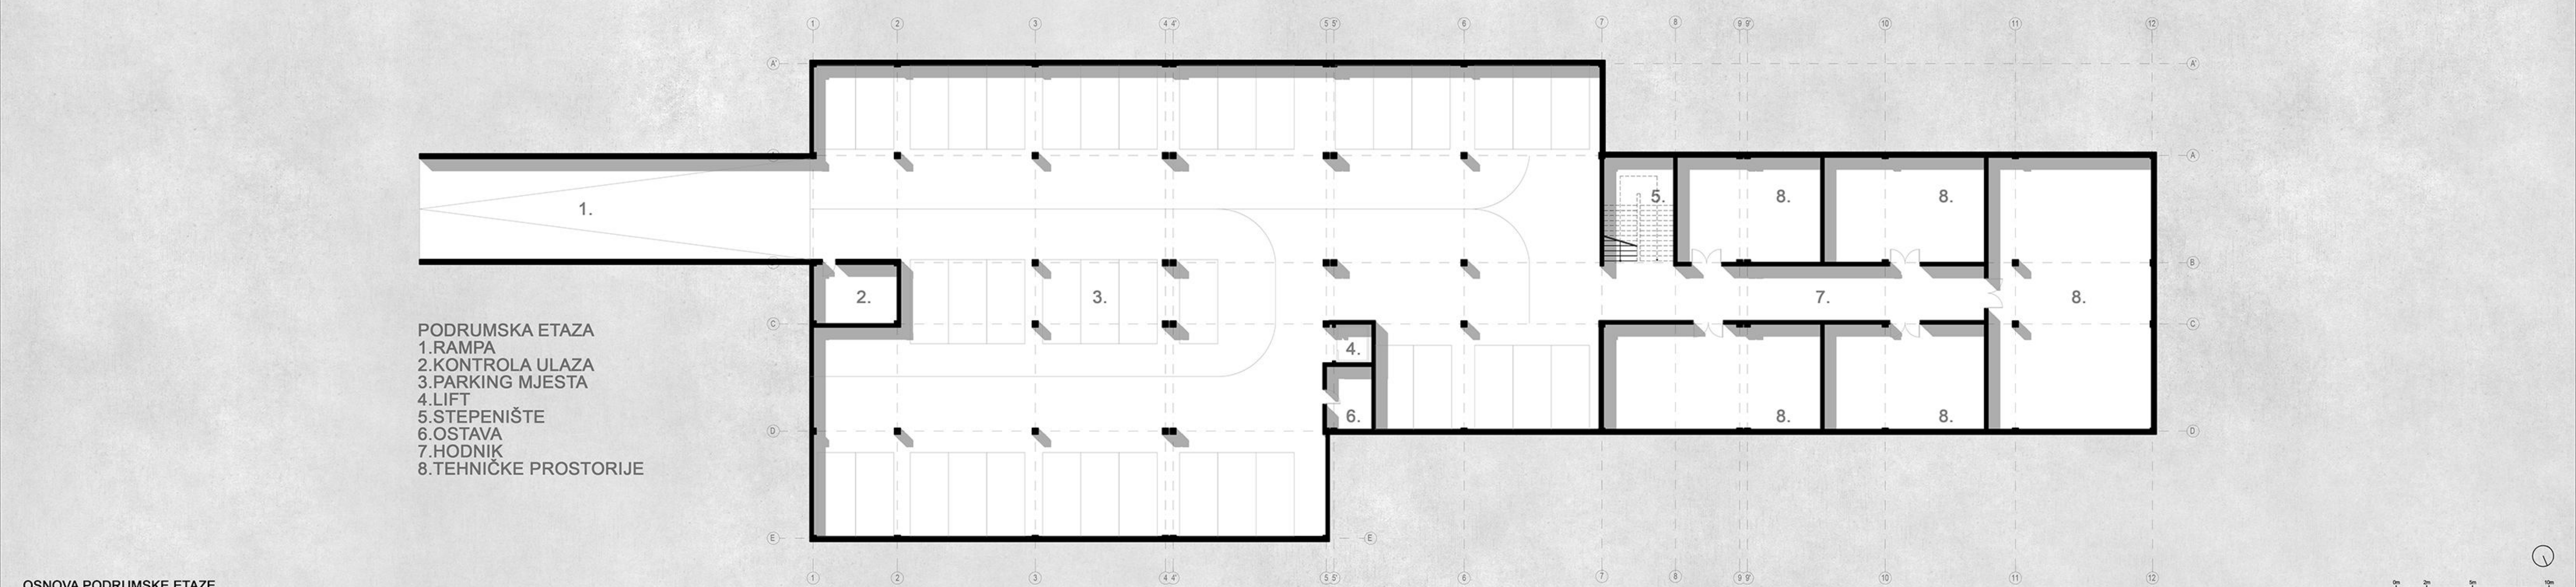





OSNOVA DRUGOG SPRATA

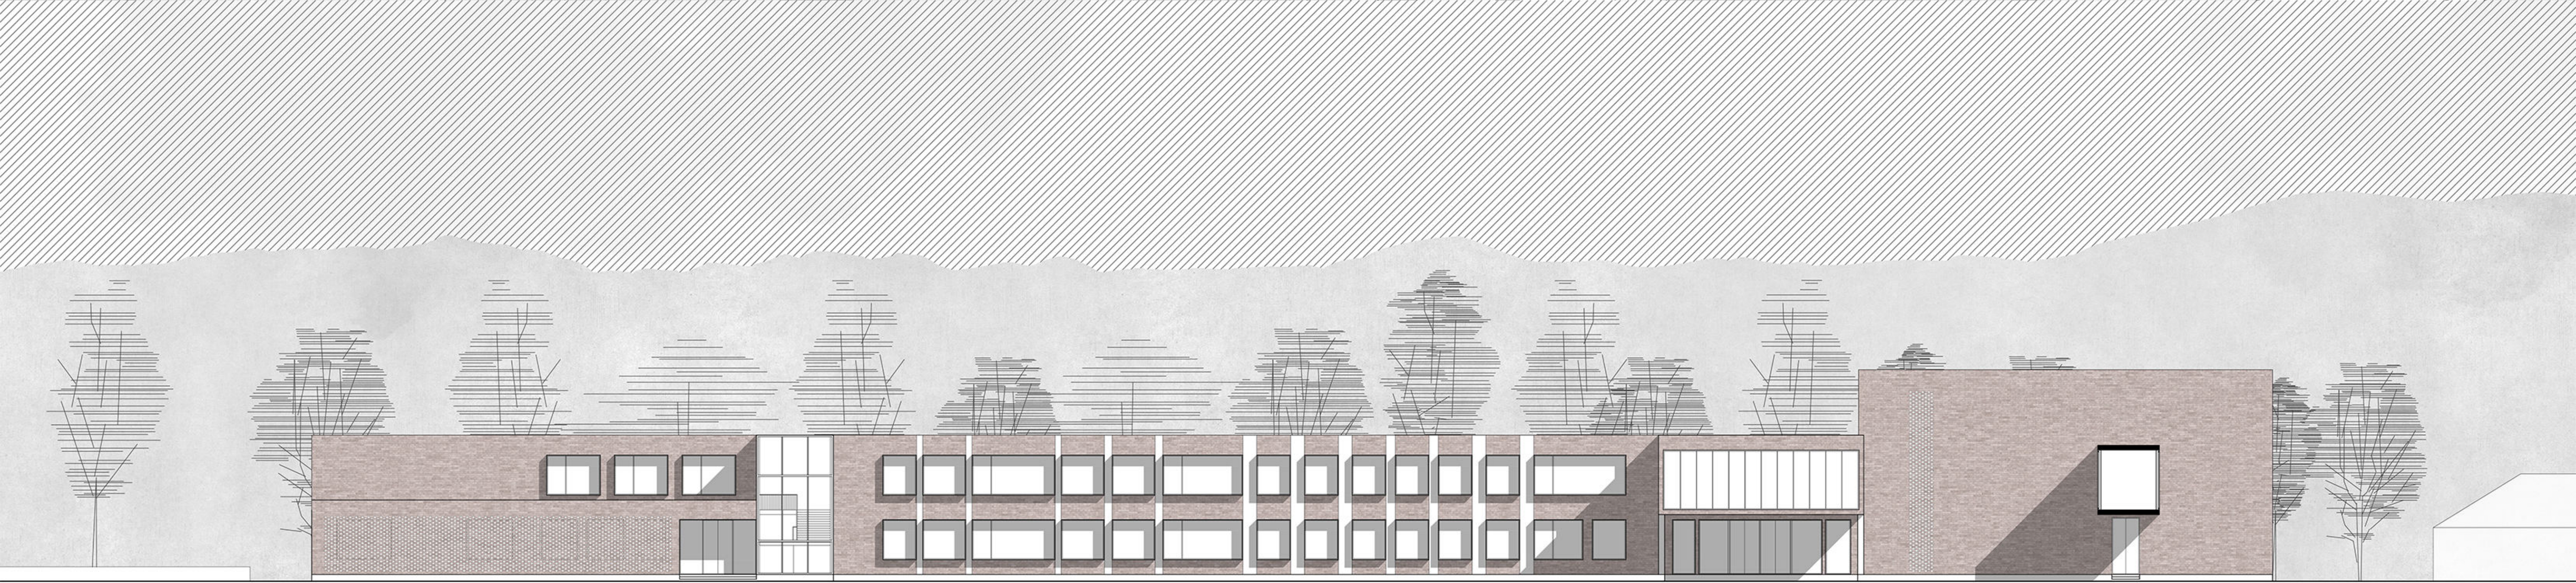


SJEVERNA FASADA





ISTOCNA FASADA




PRESJEK 2-2

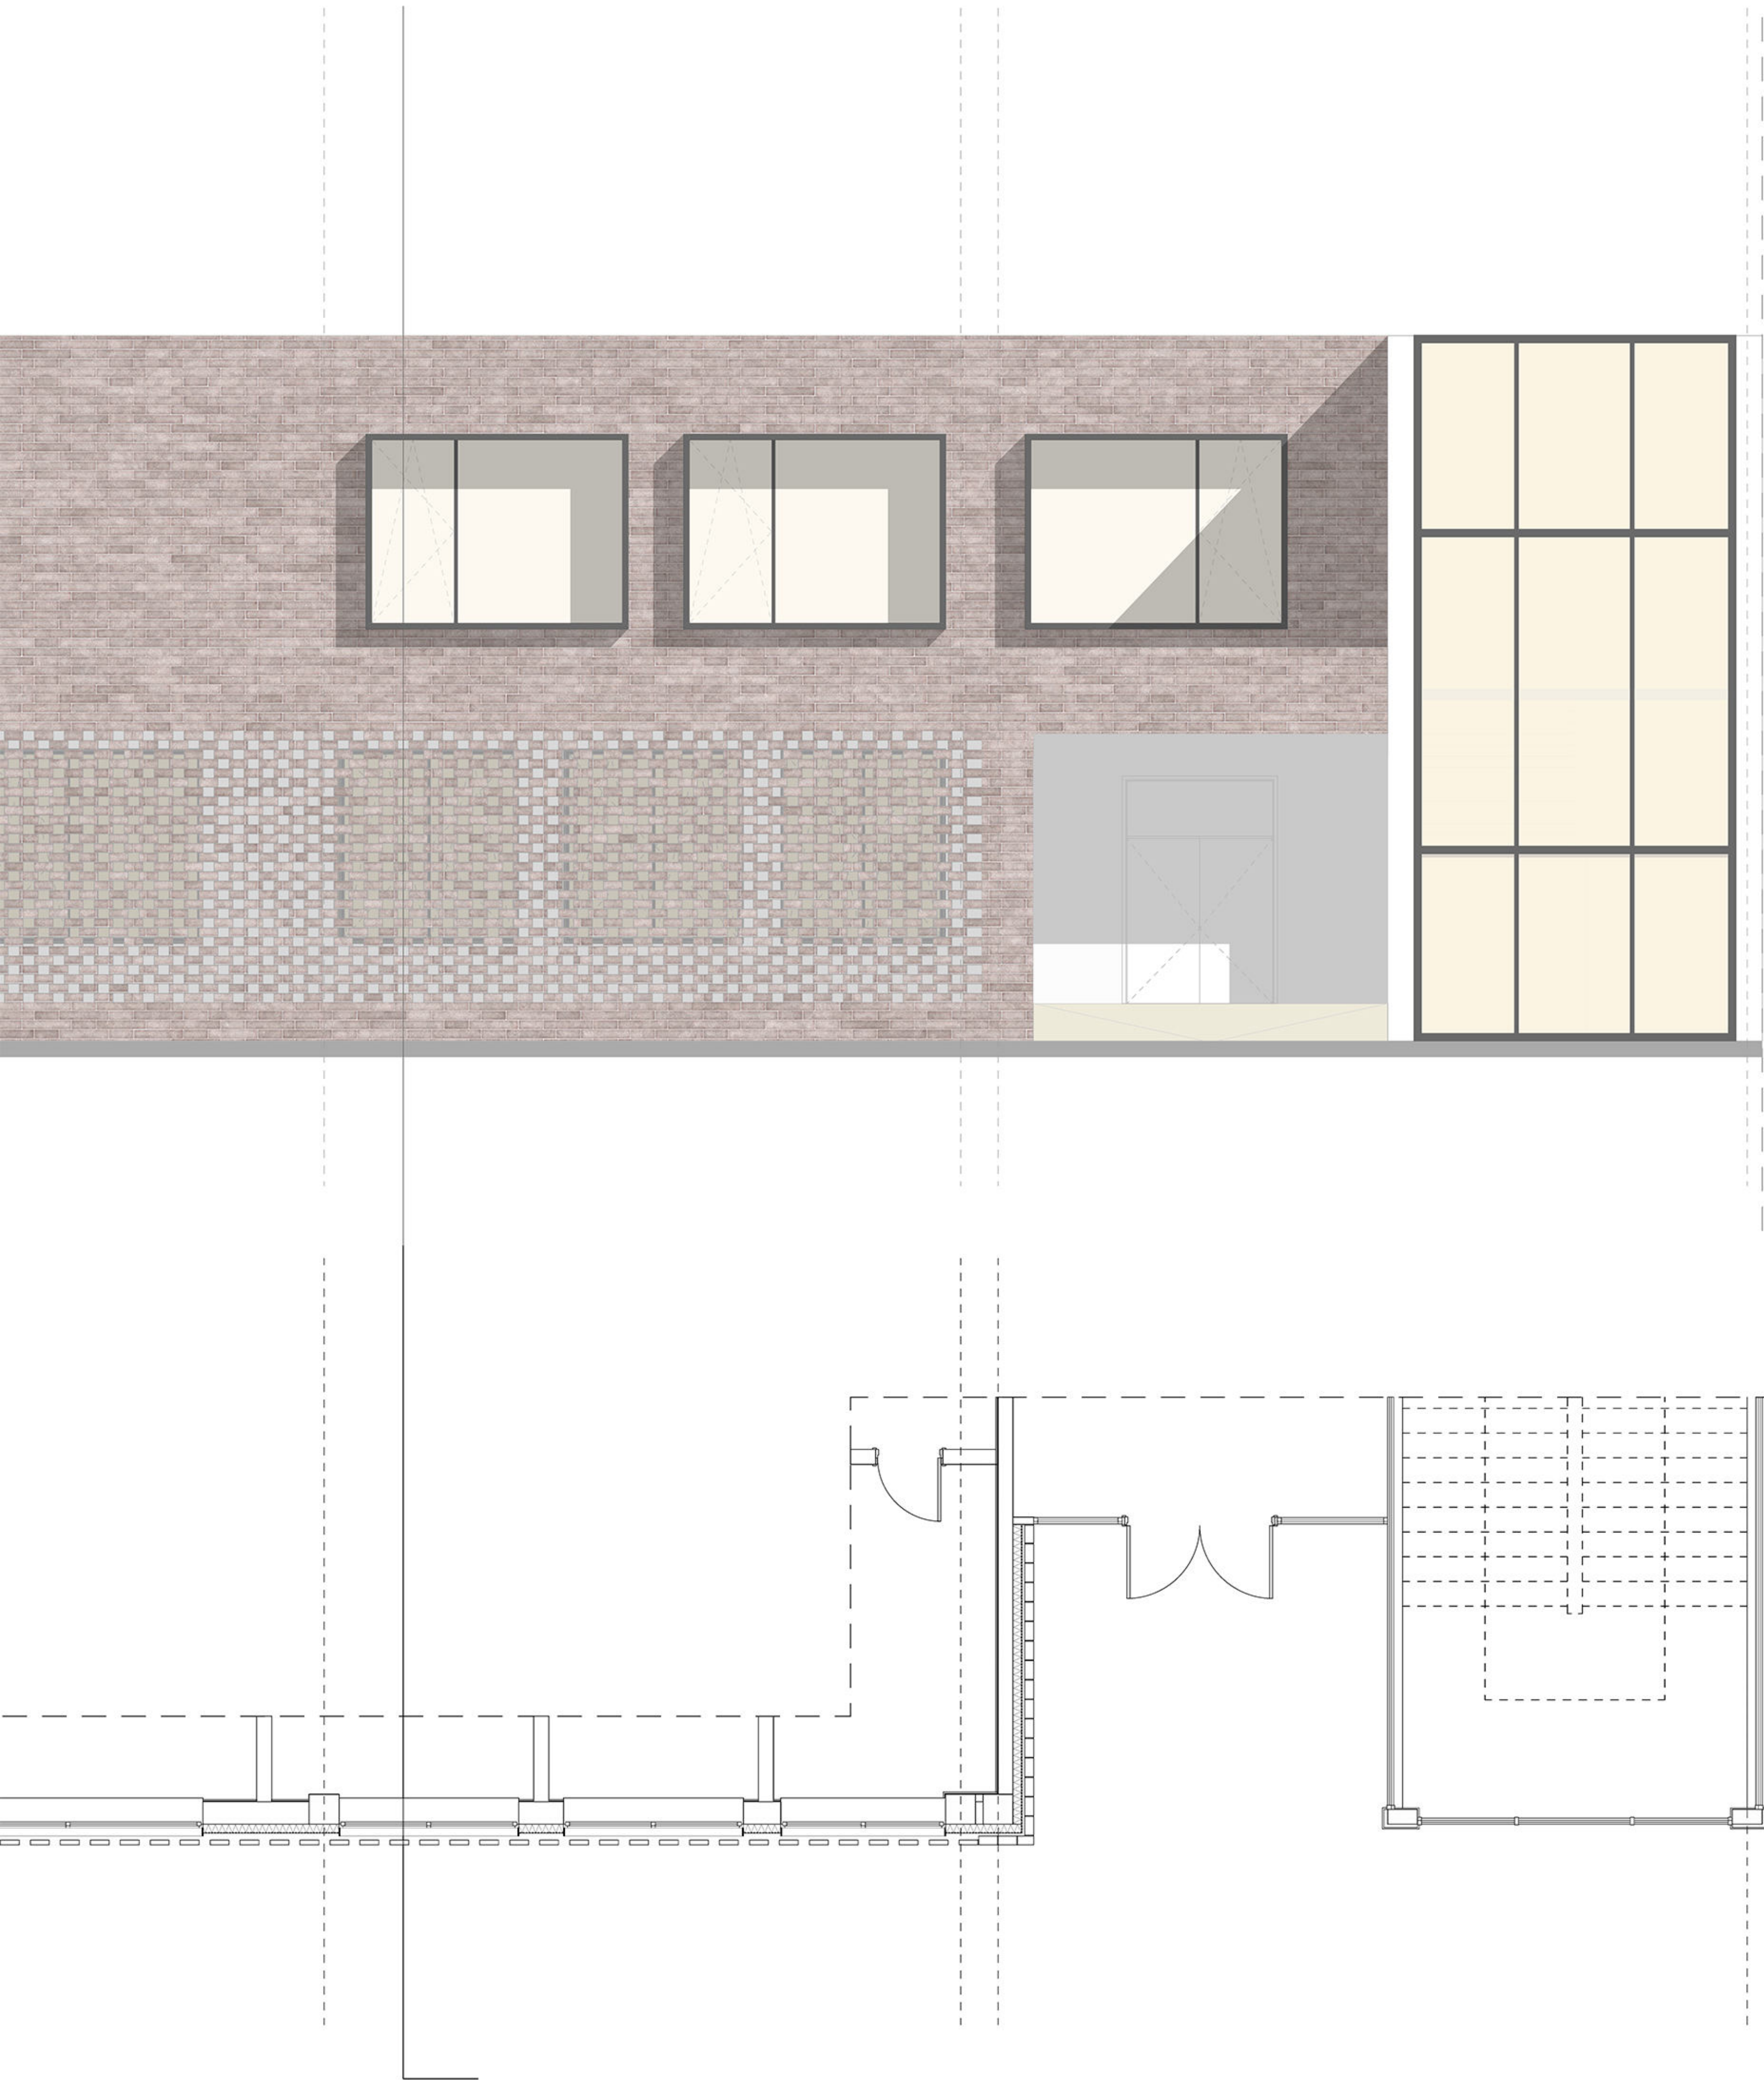

DETALJ FASDE 1:50

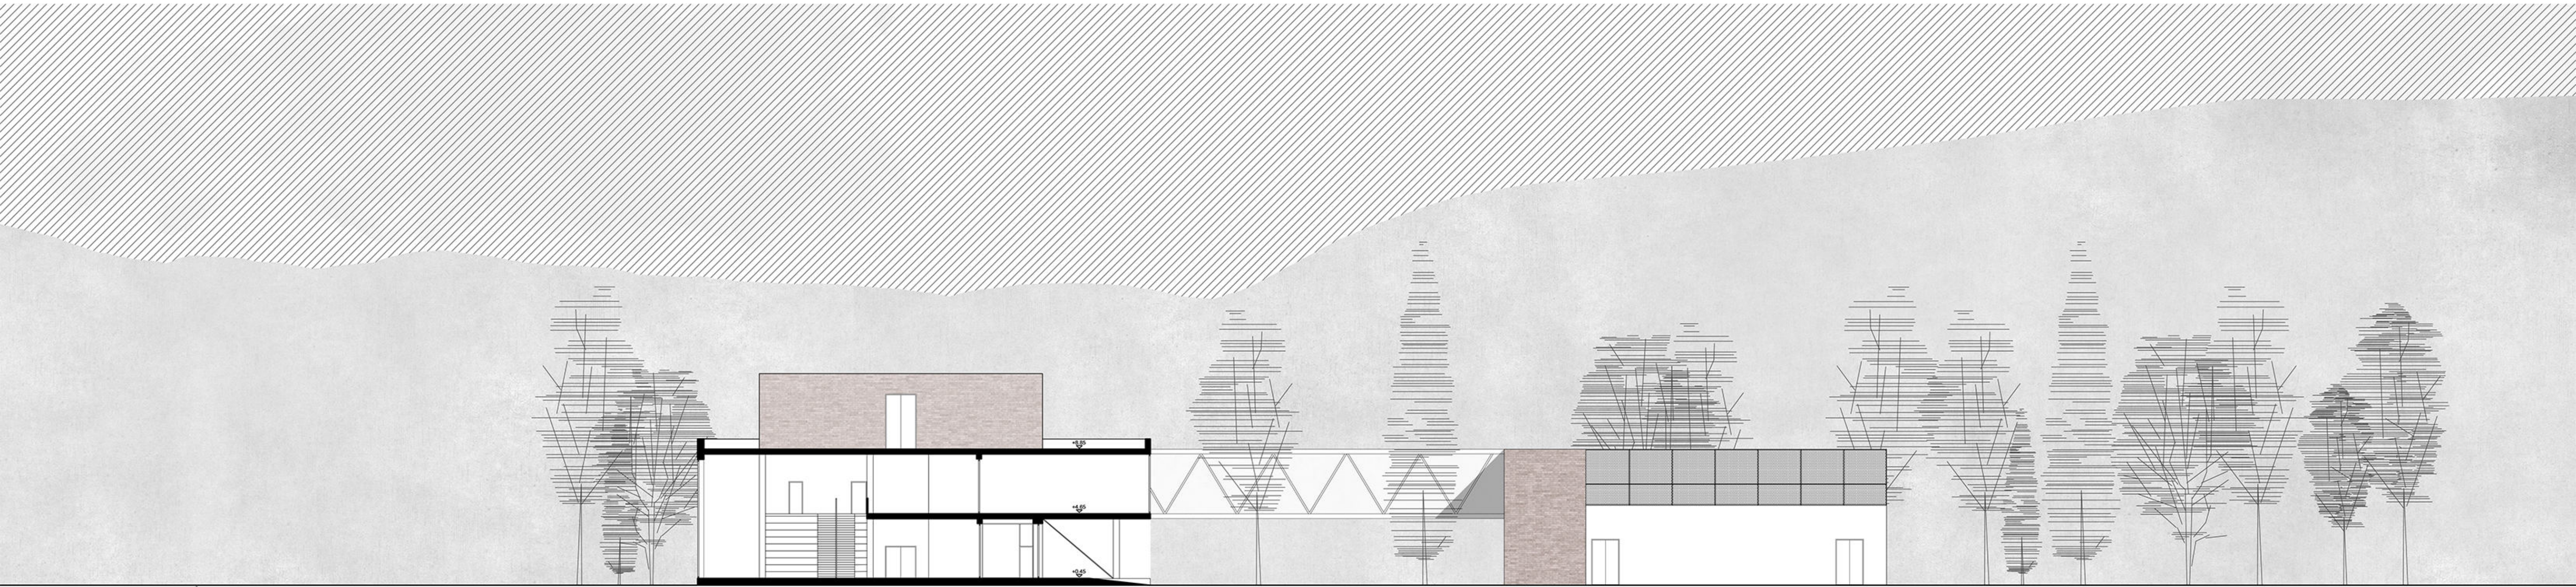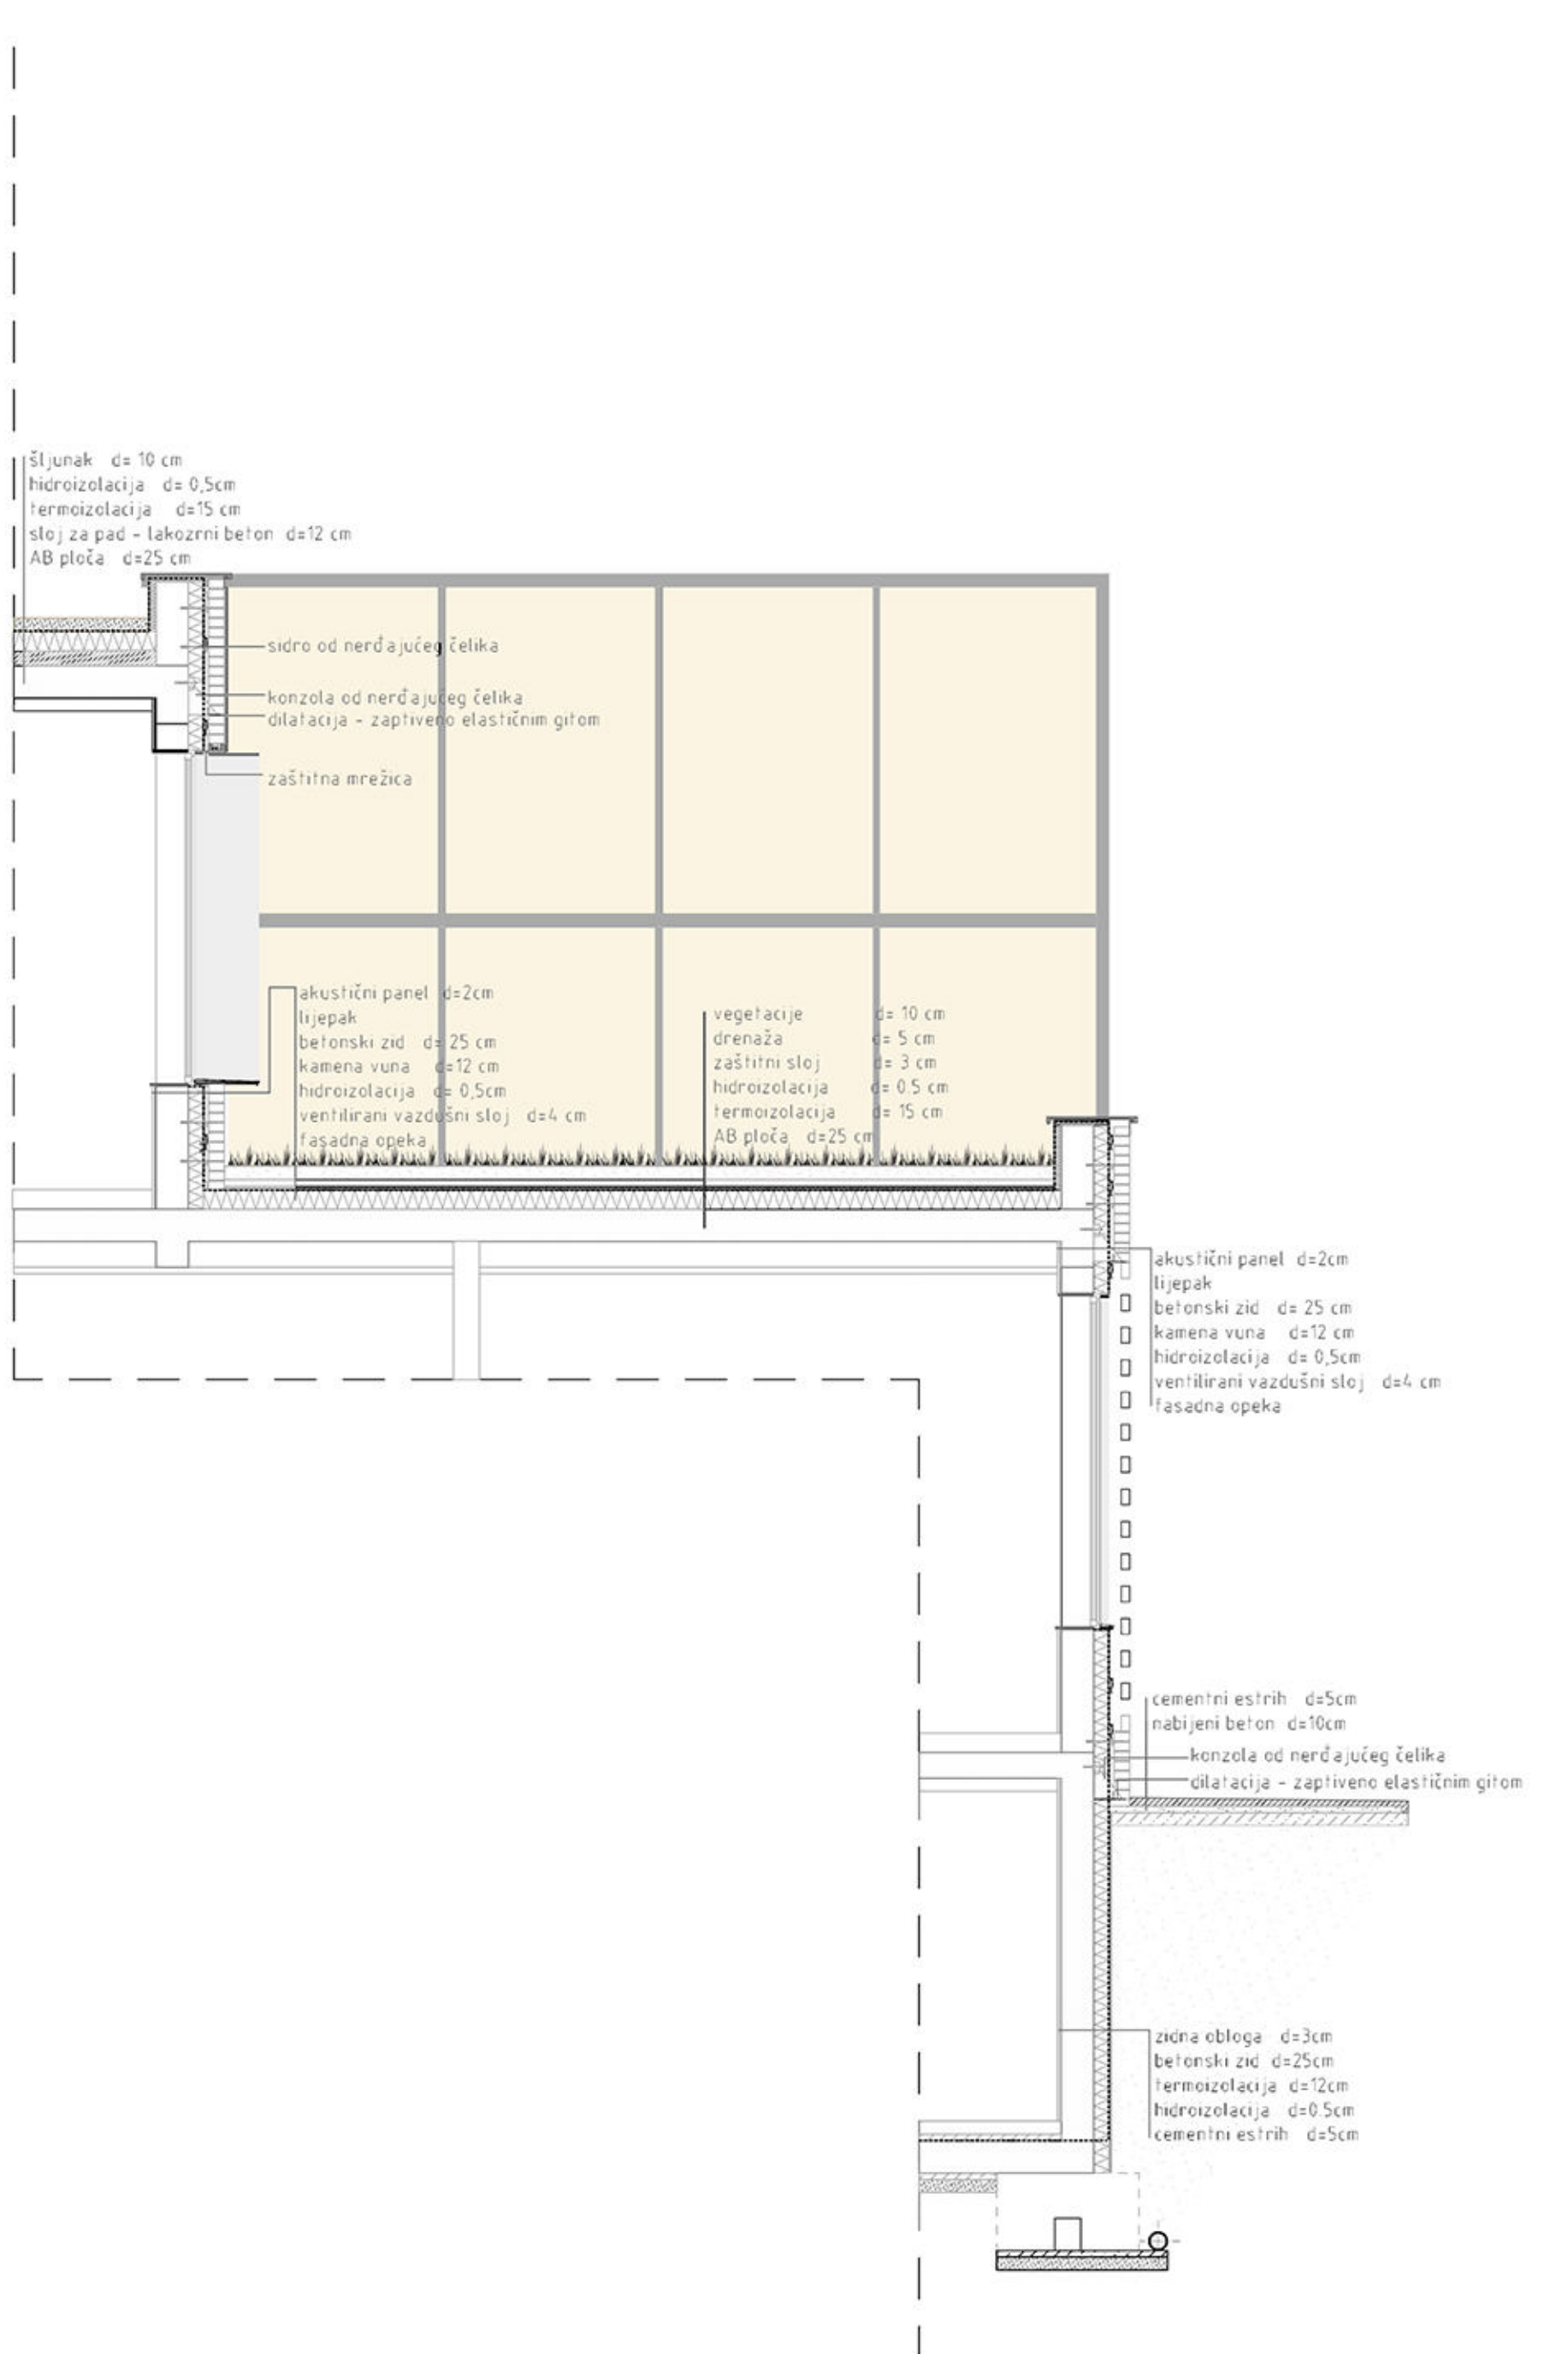


PRESJEK 3-3

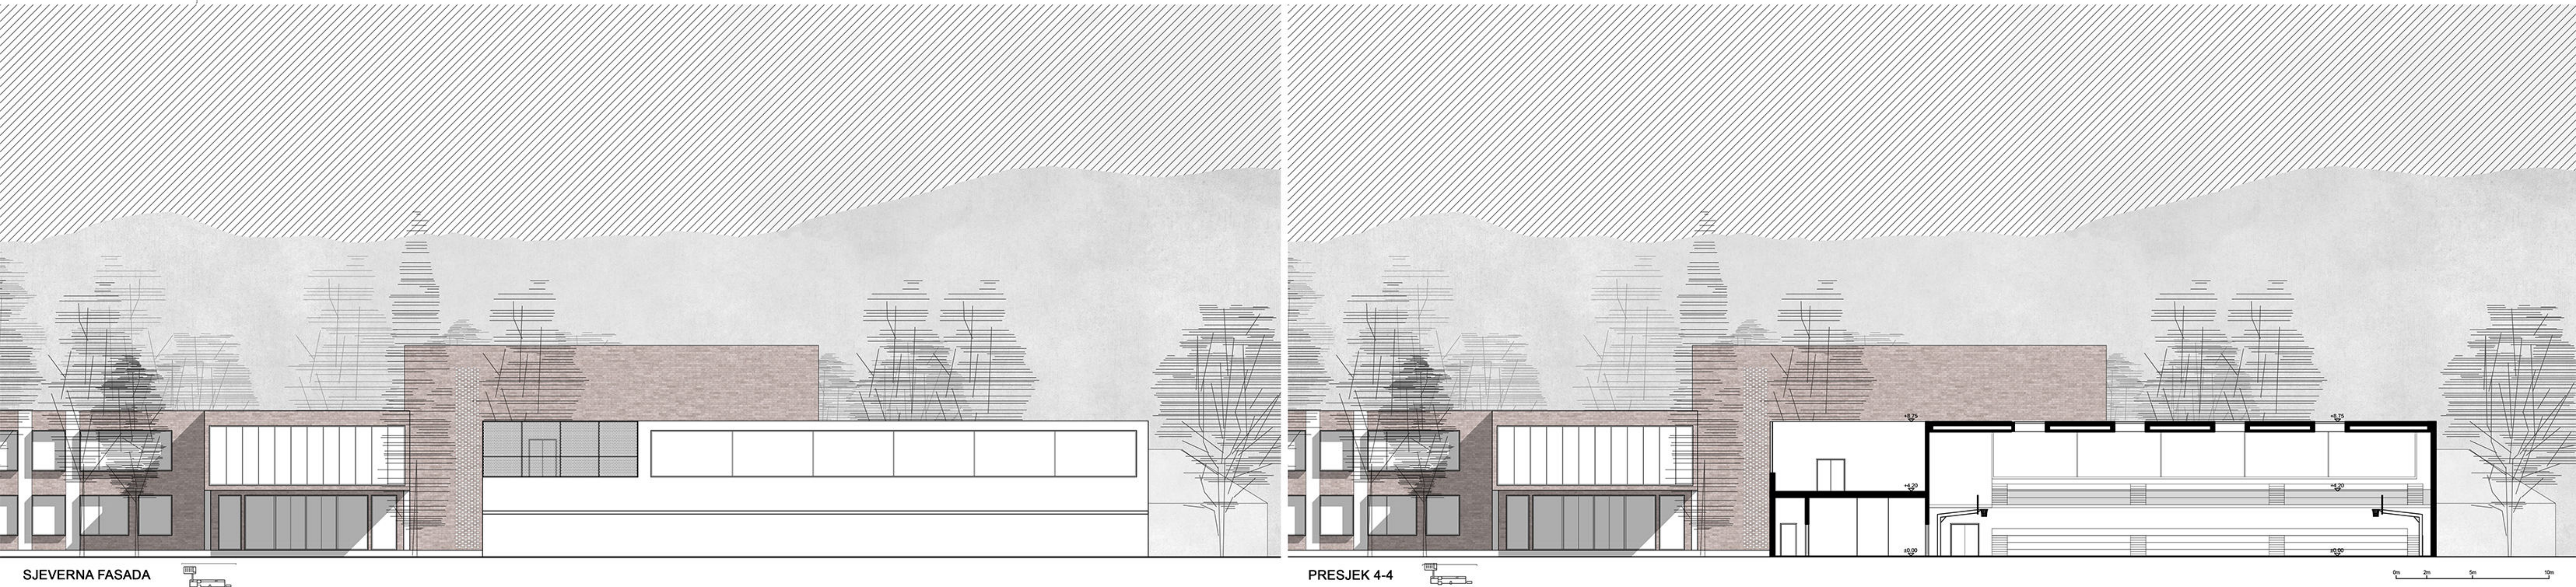

SJEVERNA FASADA


PRESJEK 4-4

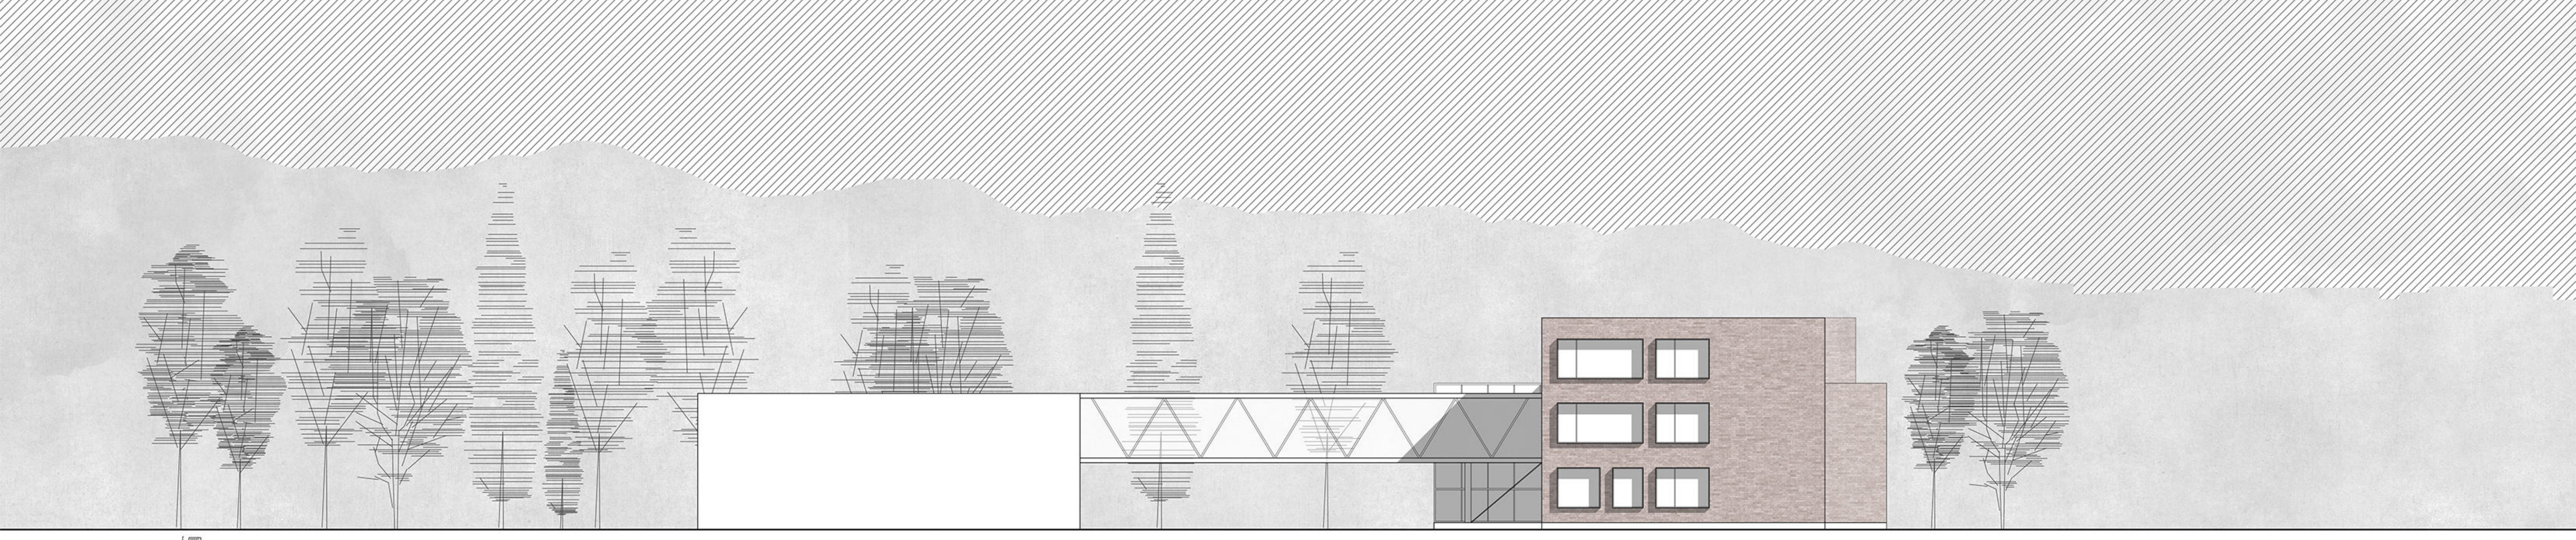



ZAPADNA FASADA



PRESJEK 5-5

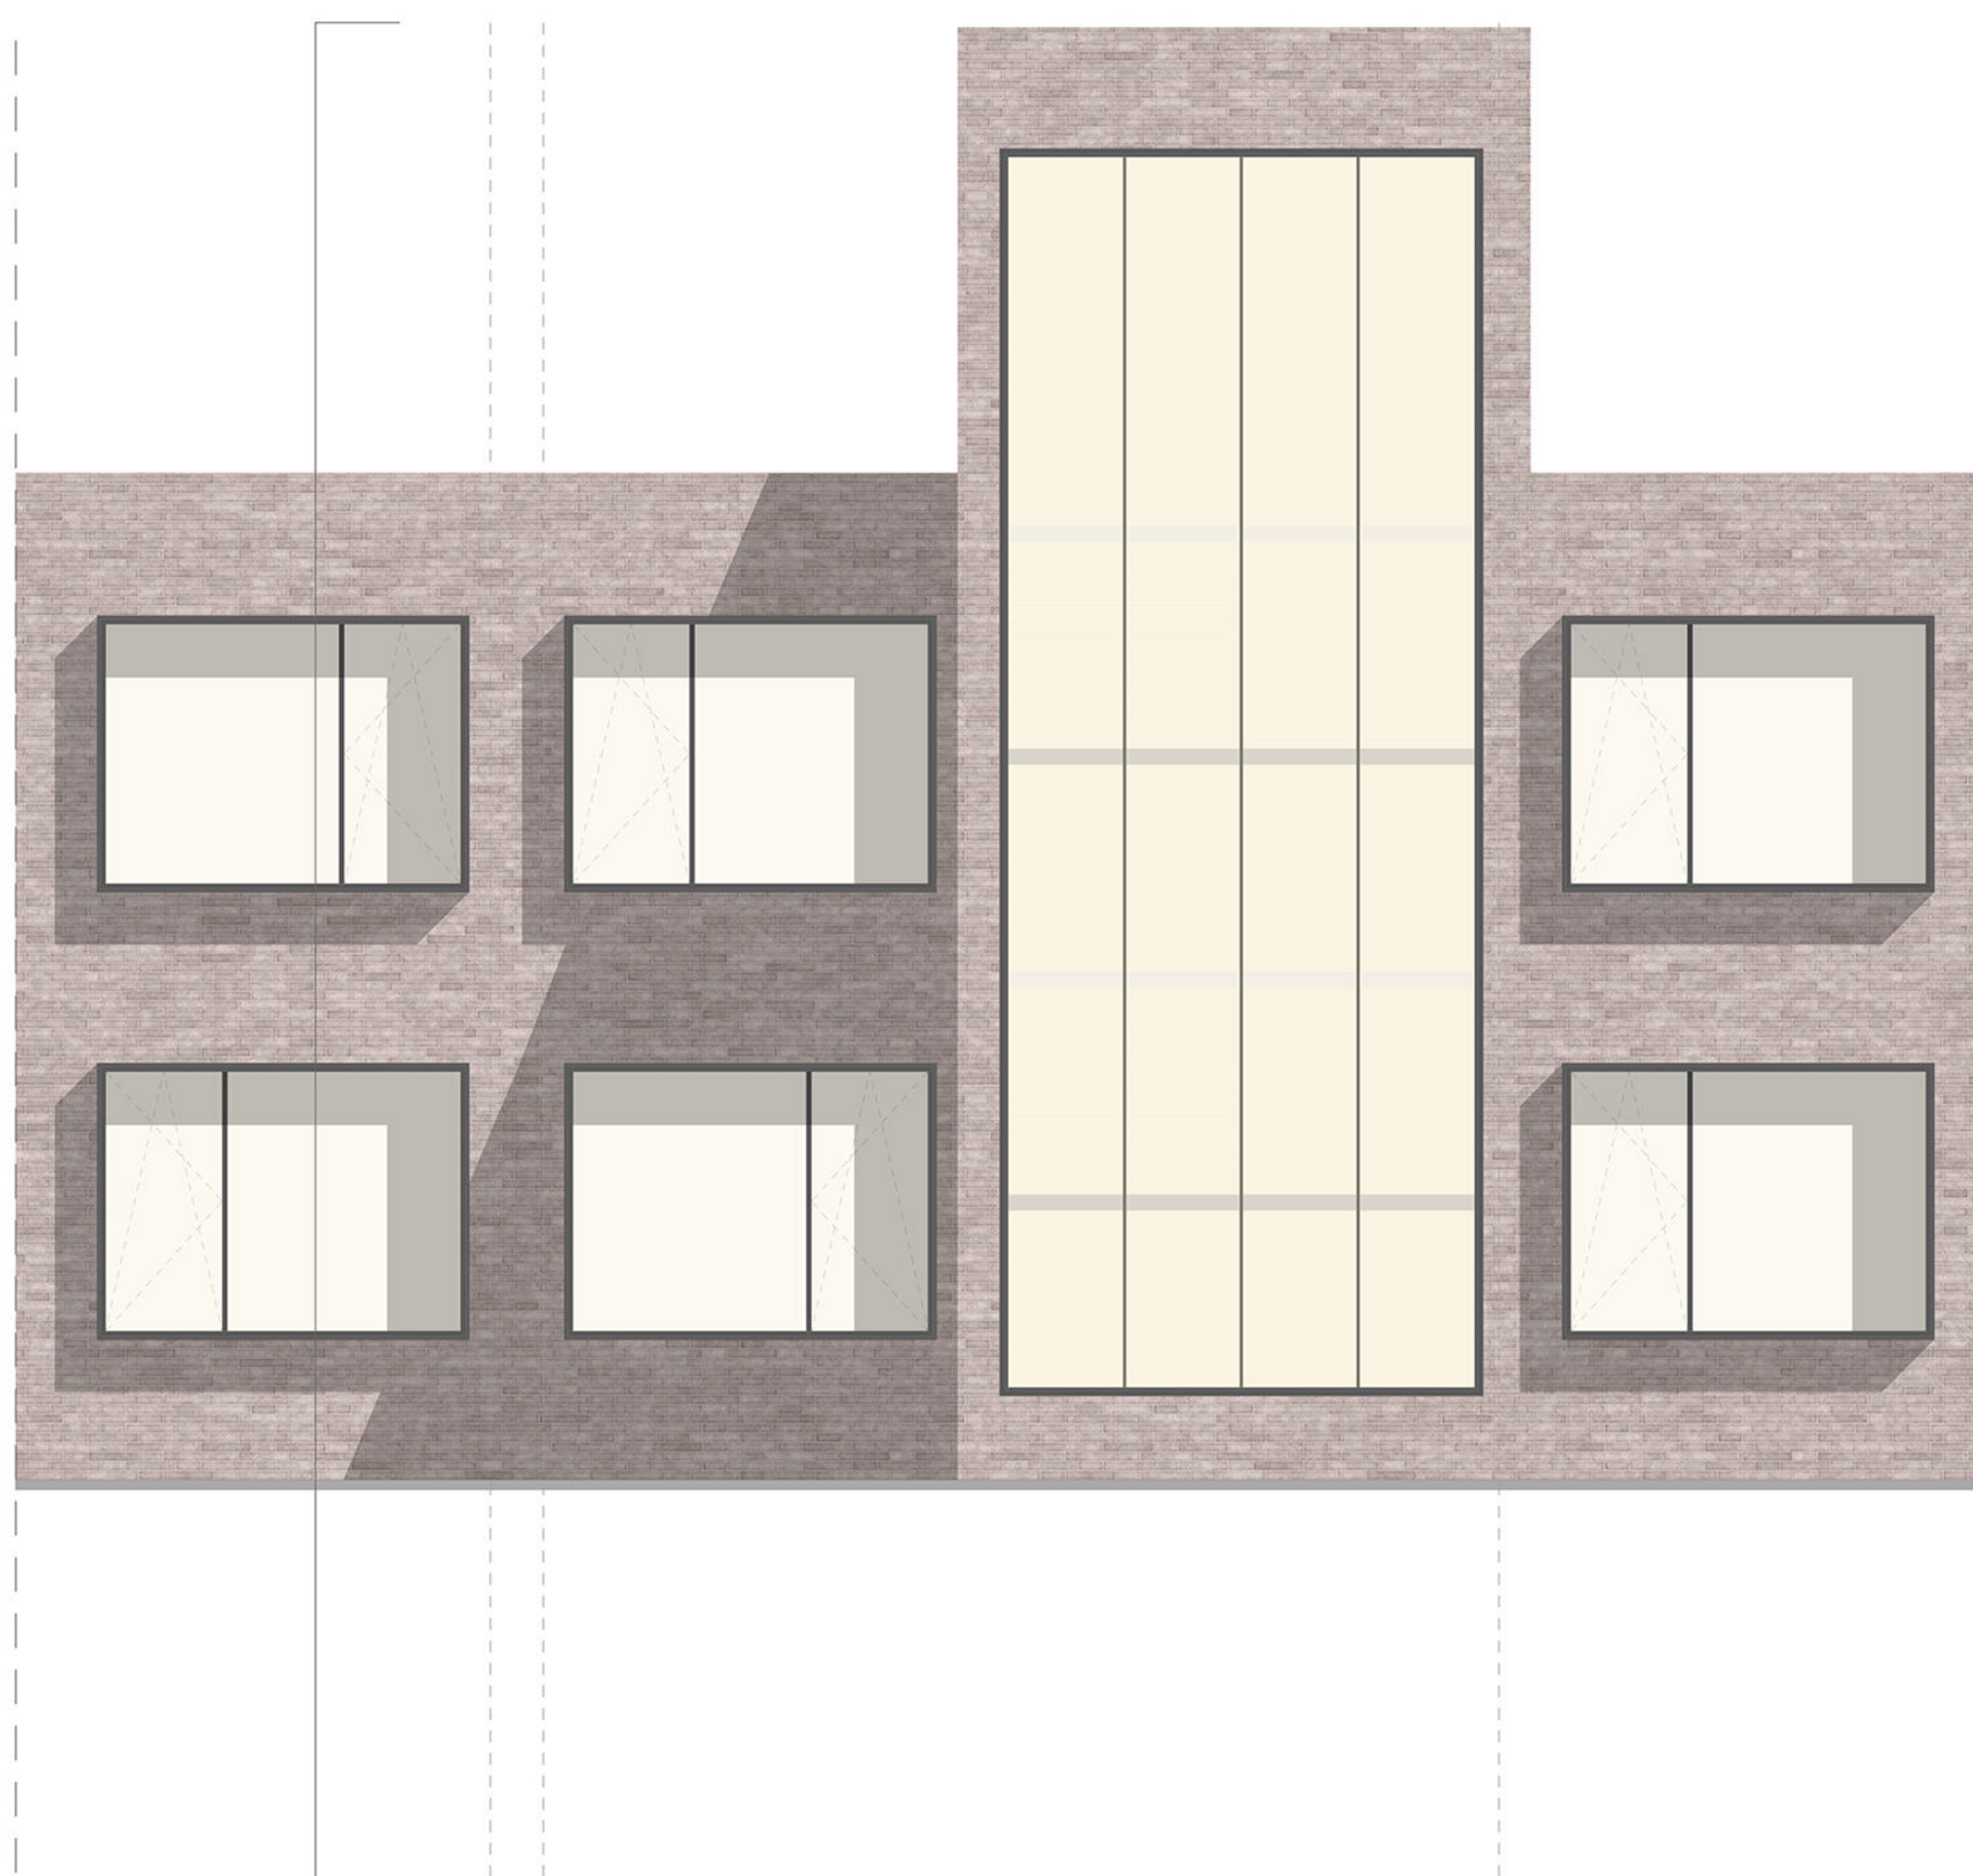



DETALJ VENTILIRANE FASADE 1:50

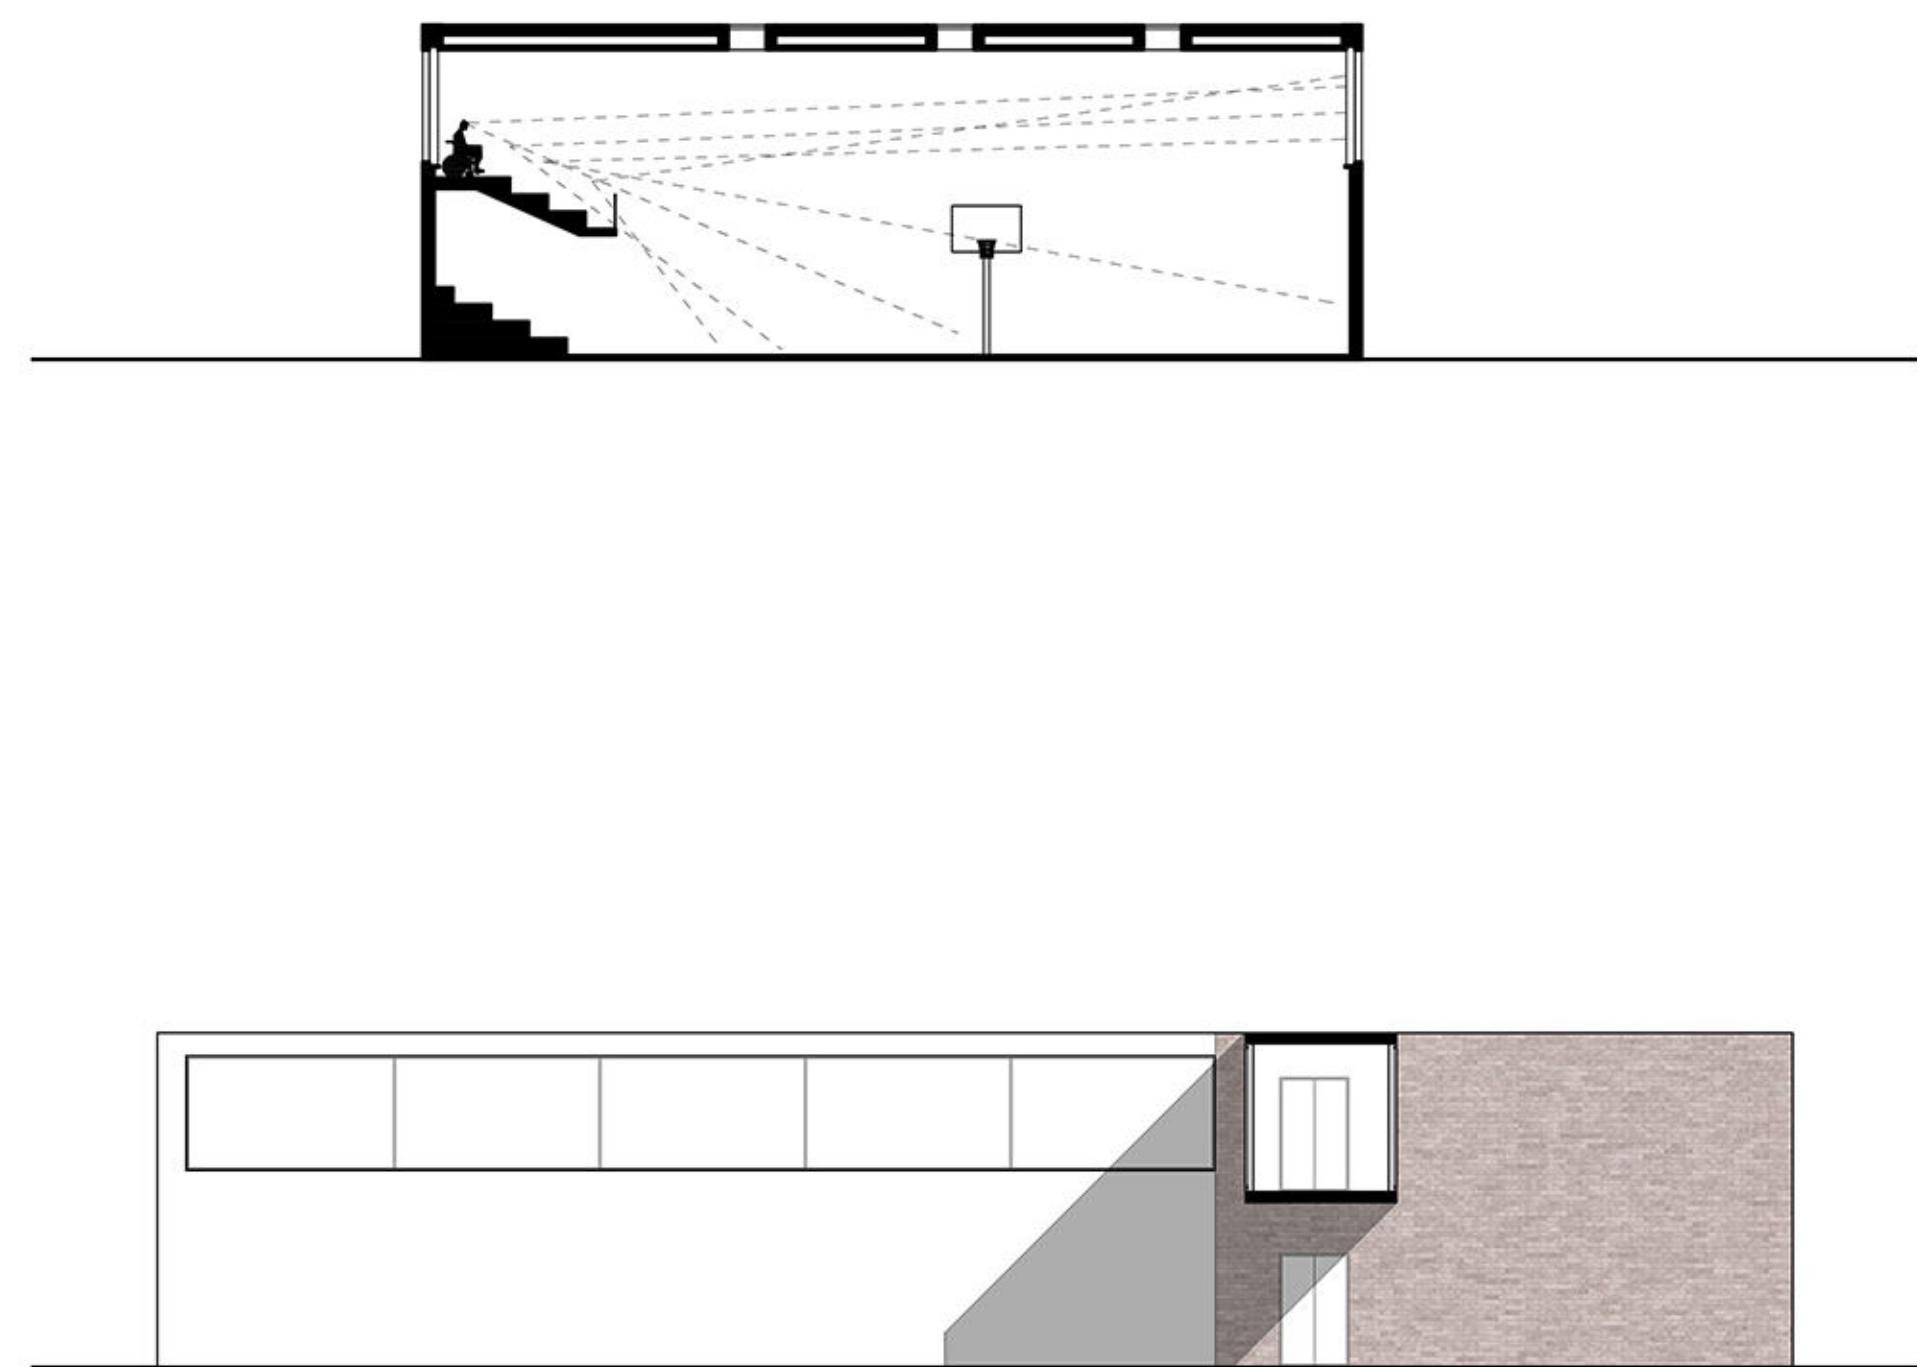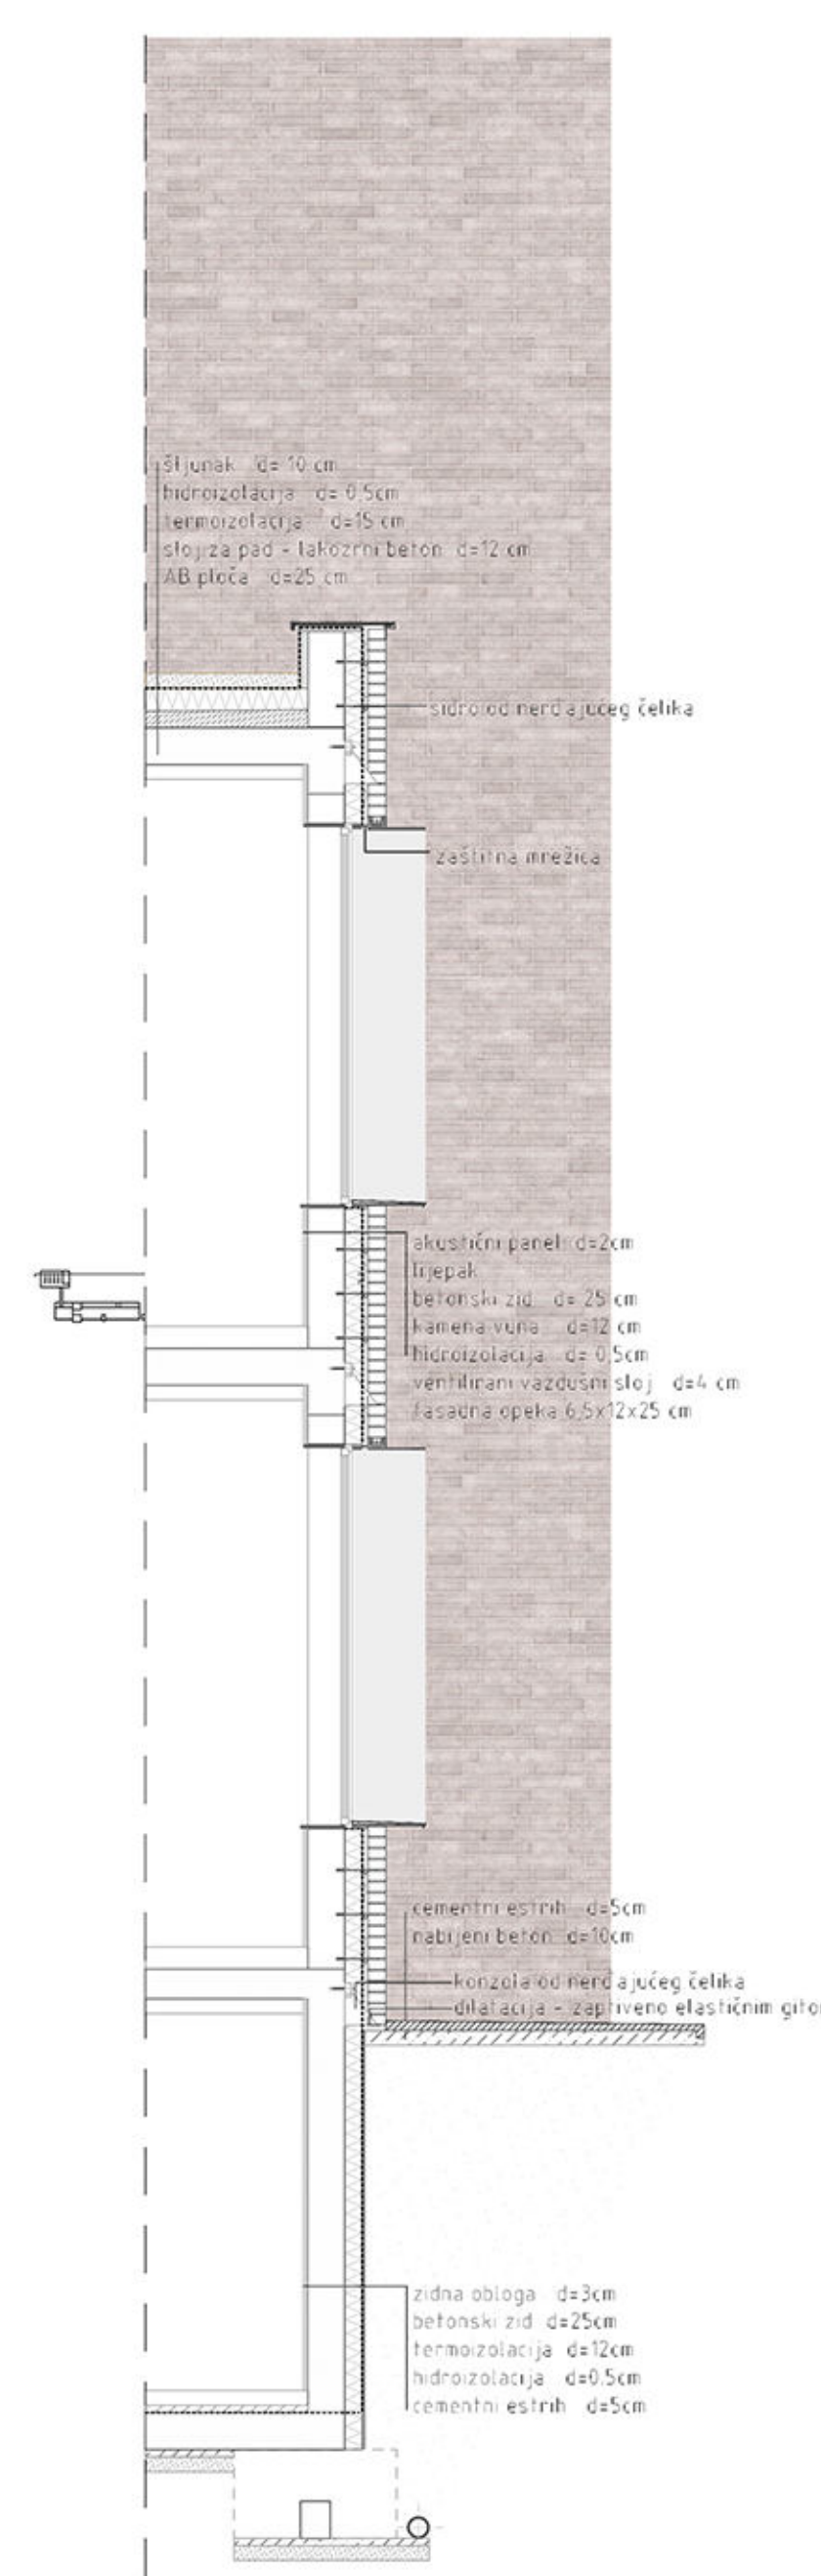







SITUACIJA 1:500

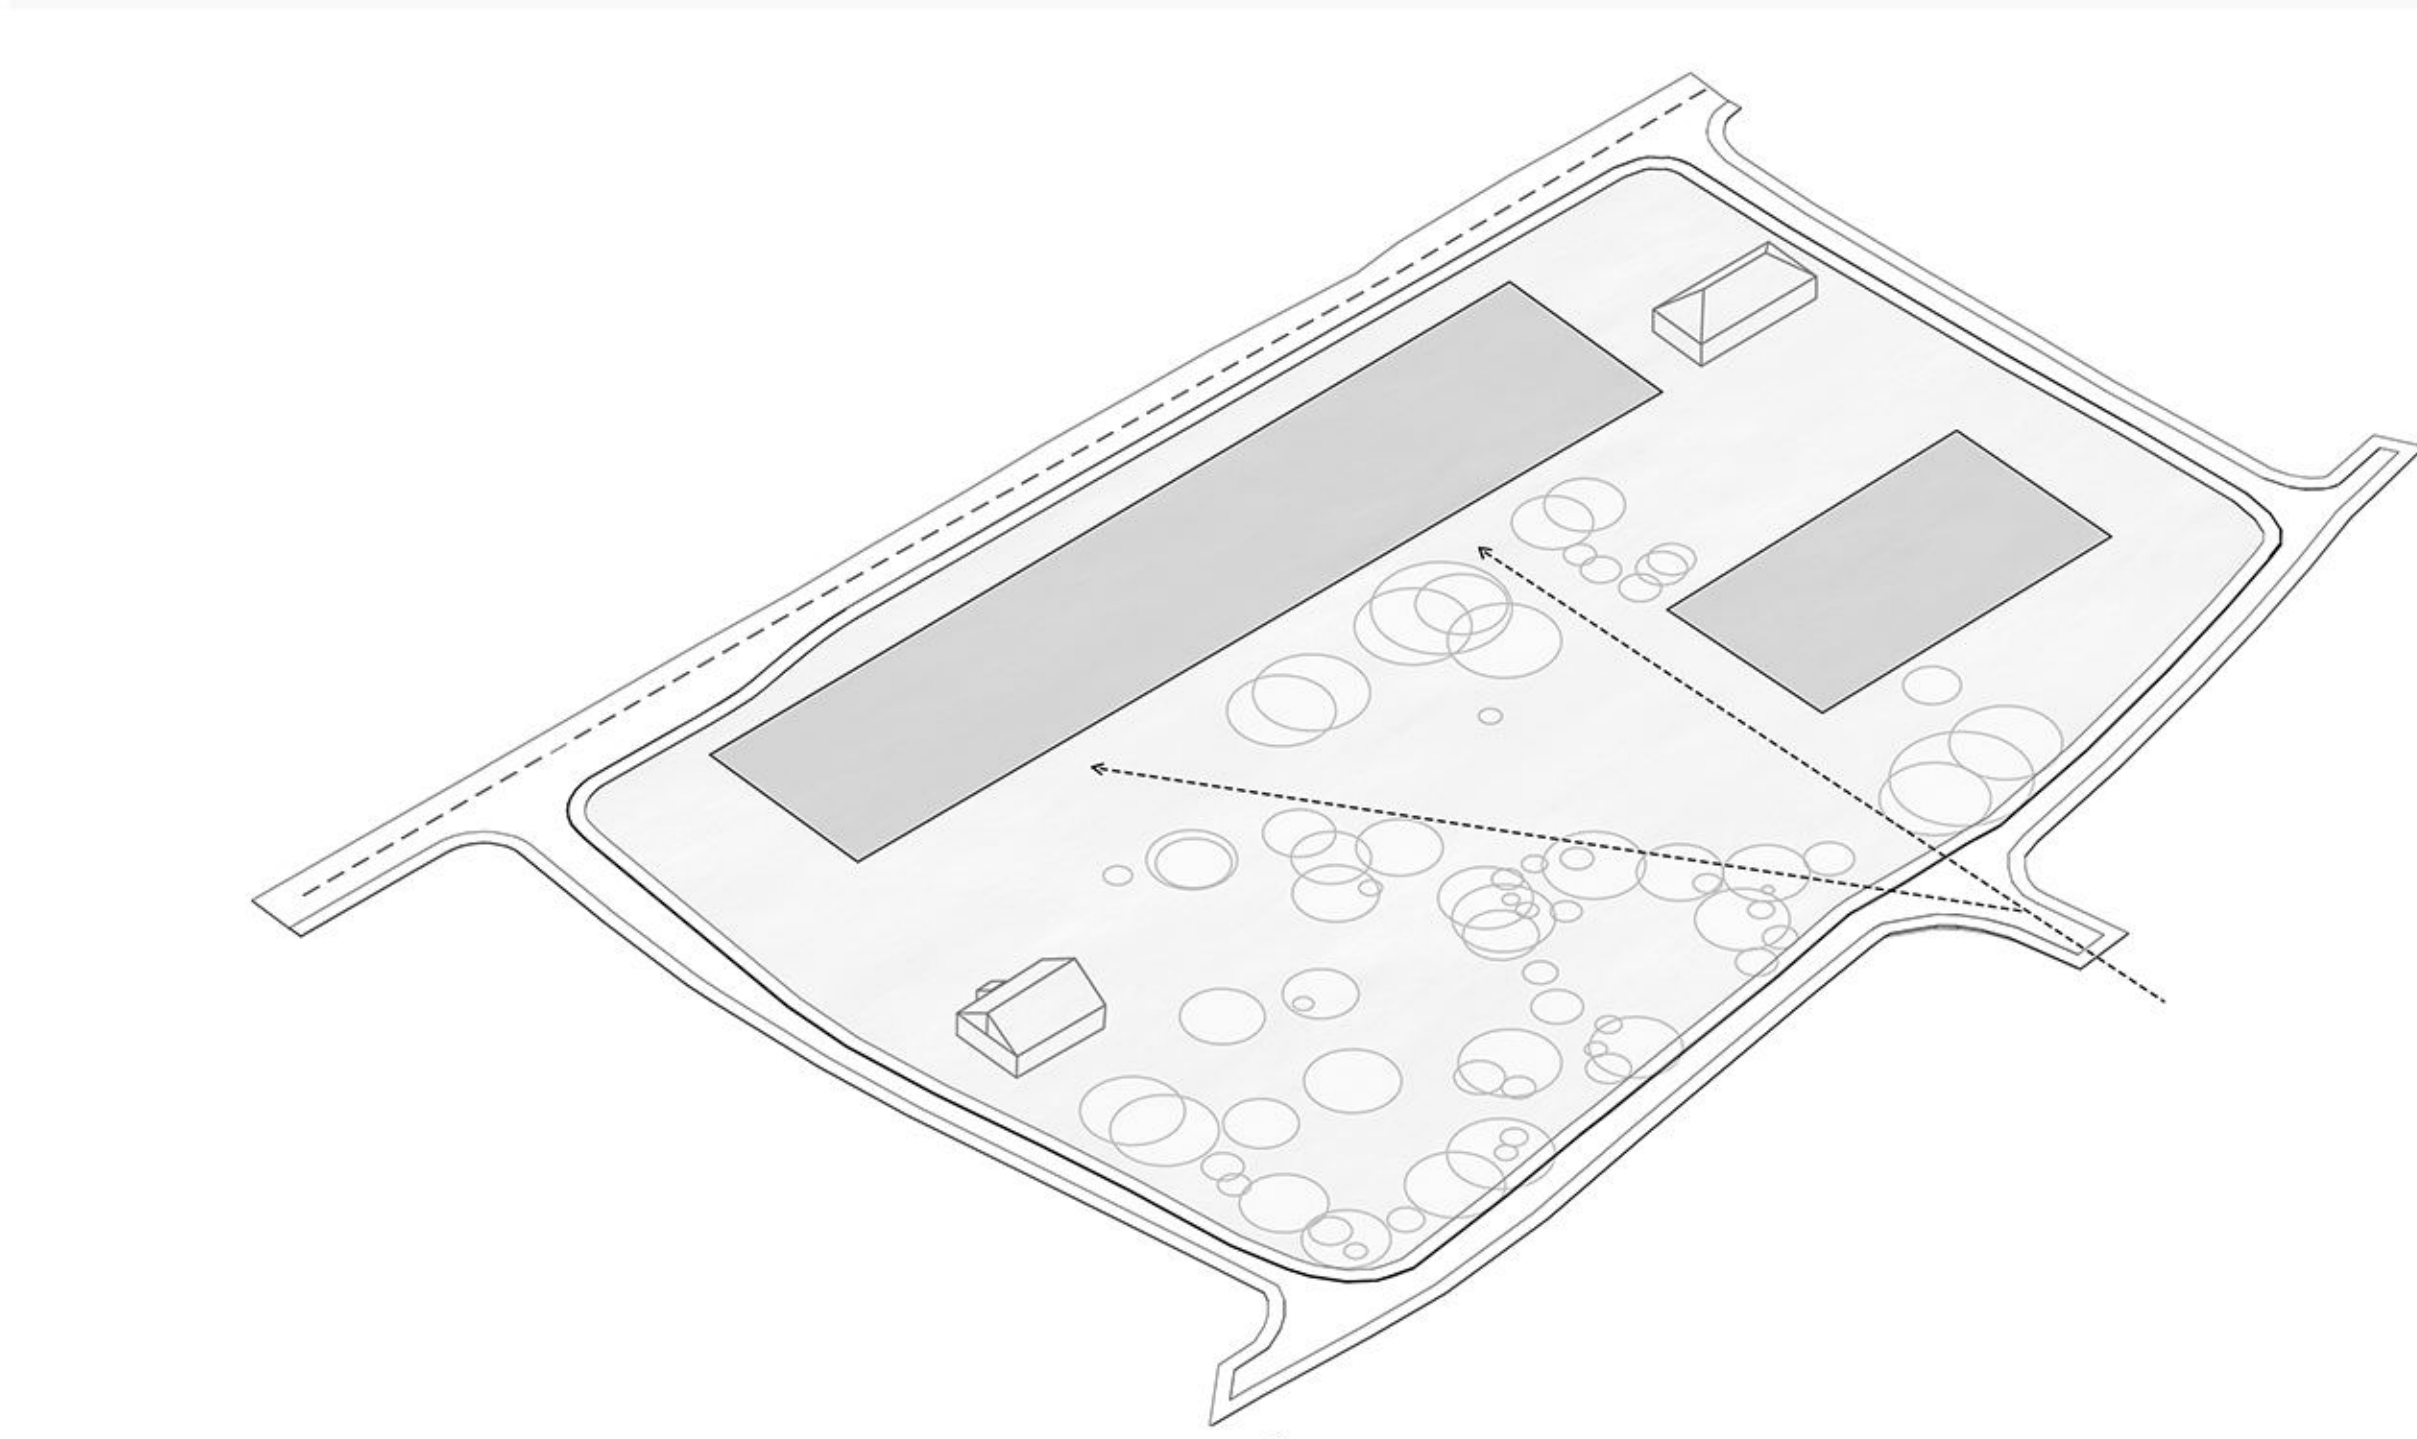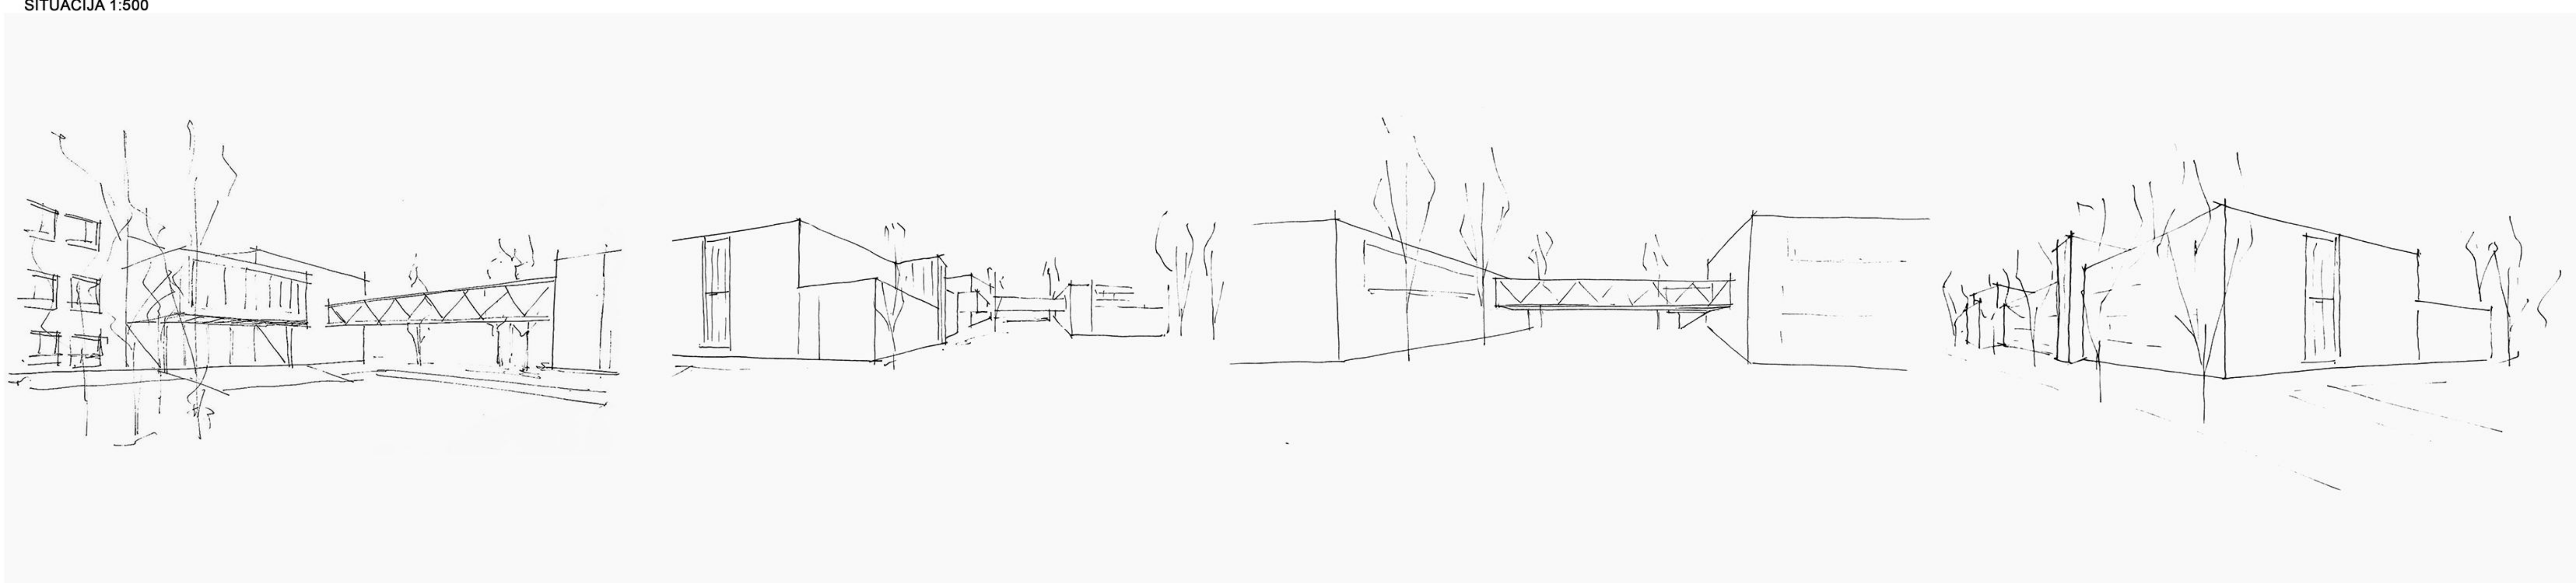


UBICIRANJE STRUKTURA I ODREĐIVANJE GLAVNIH ULAZA U SKLADU SA PRAVCIMA KOJE DEFINISE POSTOJEĆE VISOKO VRIJEDNO ZELENILO.

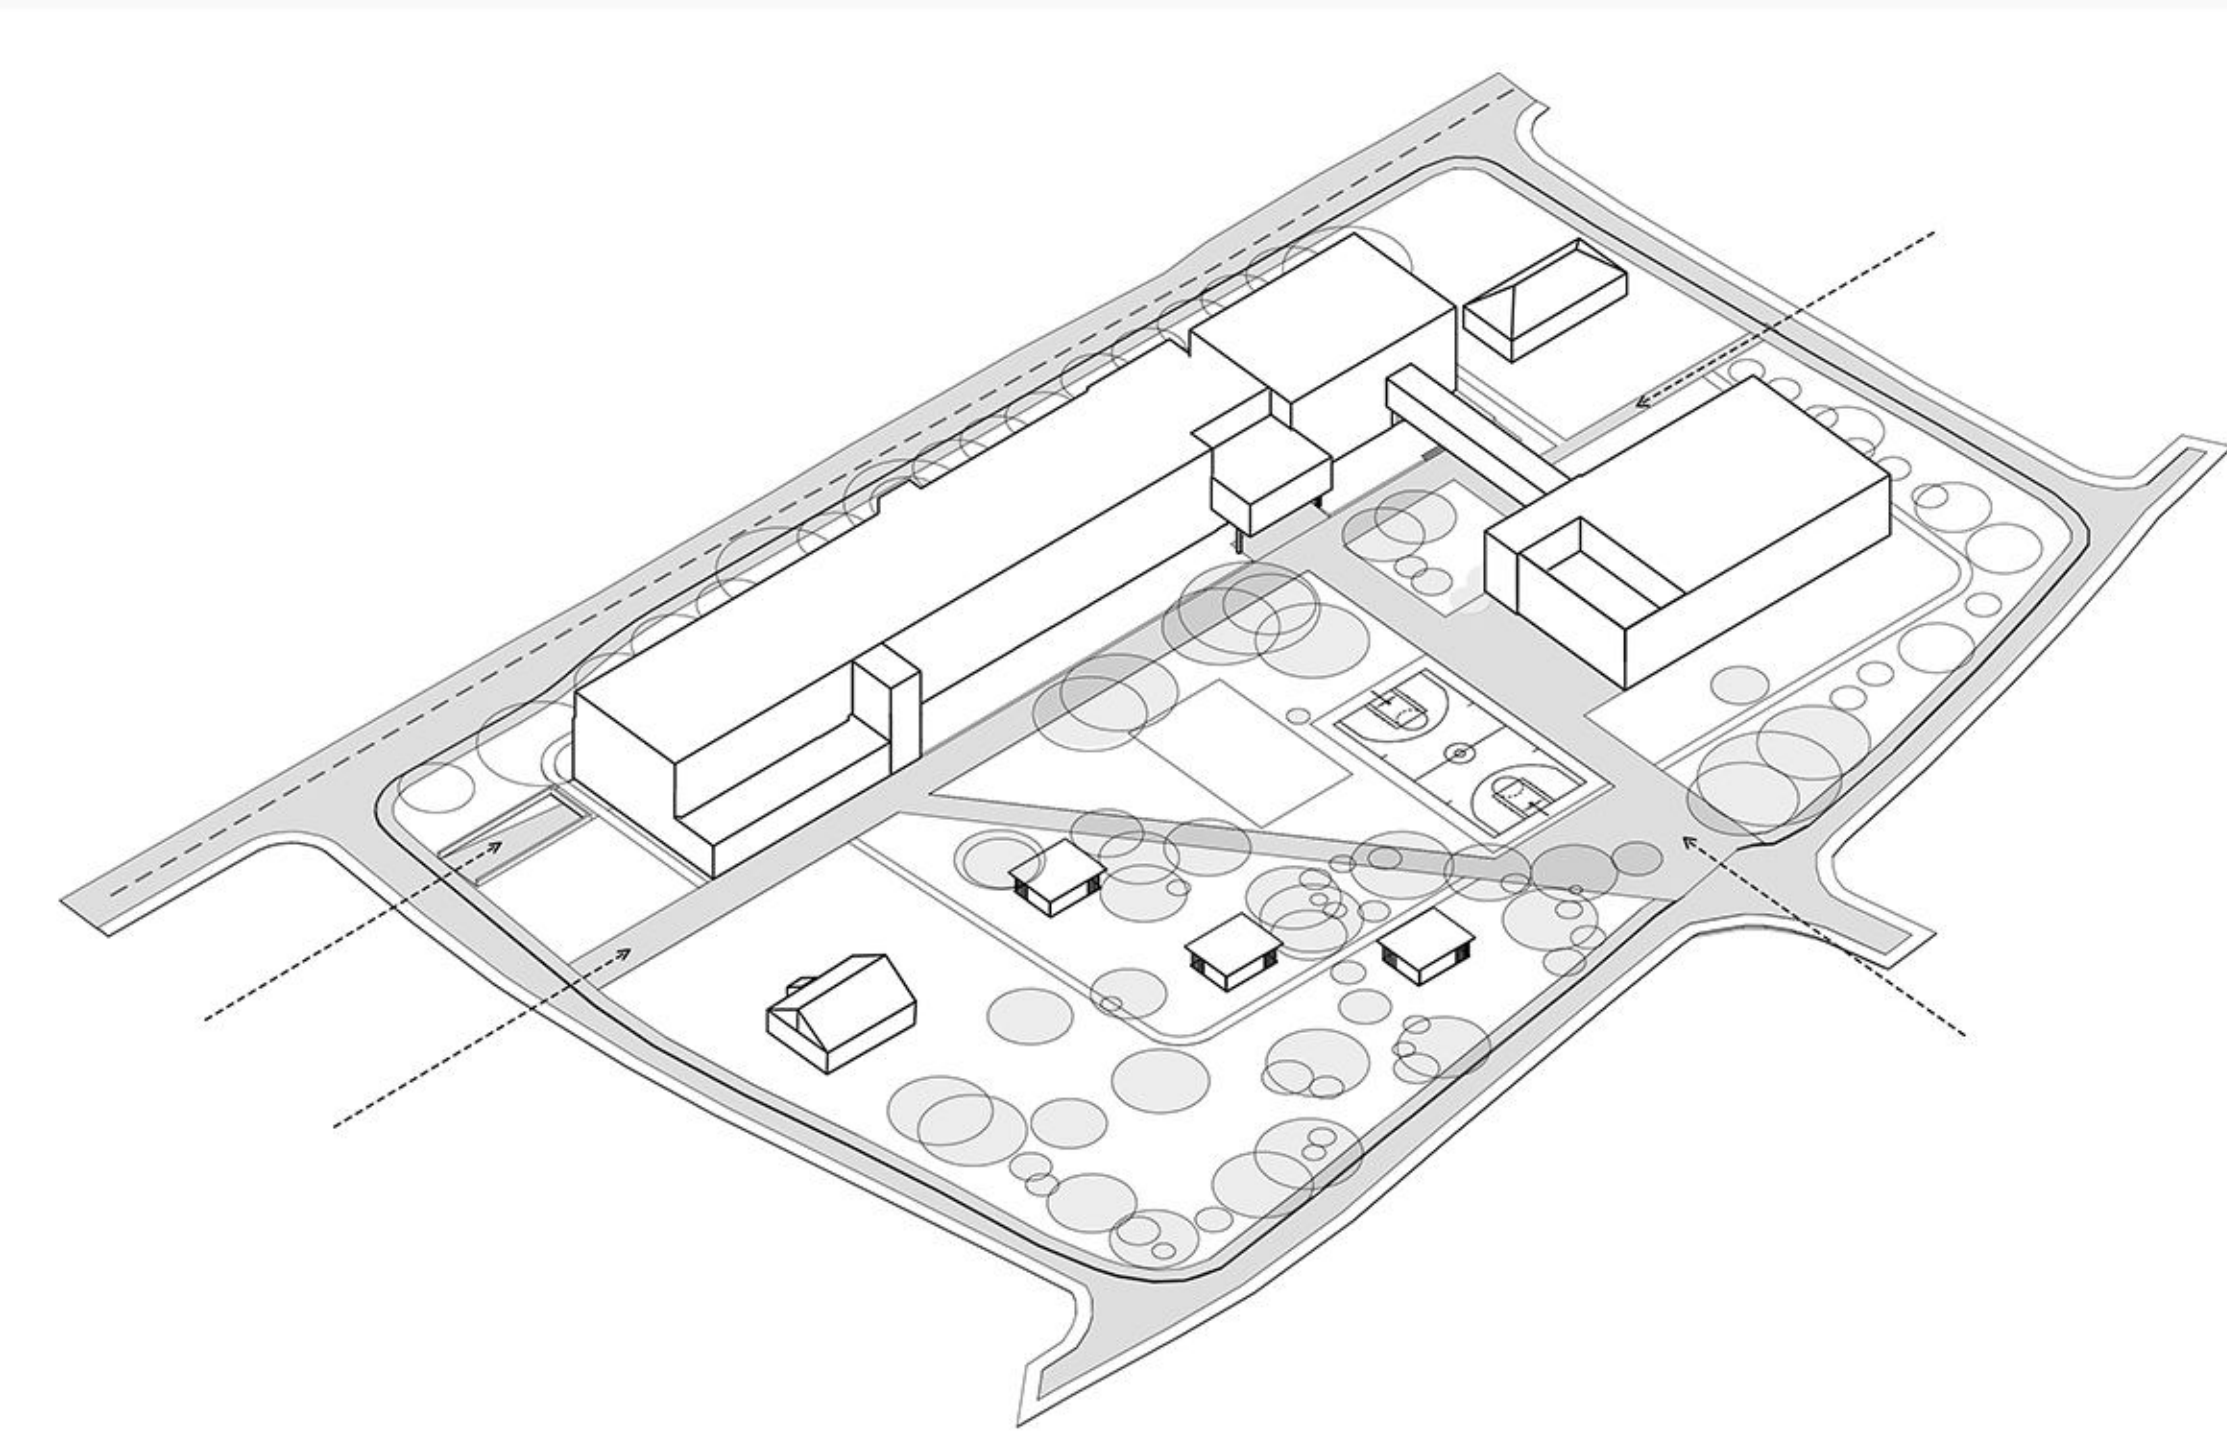



VOLUMETRIJA OBJEKTA SA PARTERNIM RJEŠENJEM KOMUNIKACIJA I KONEKCIJOM NA POSTOJEĆU SAOBRAĆAJNU INFRASTRUKTURU.

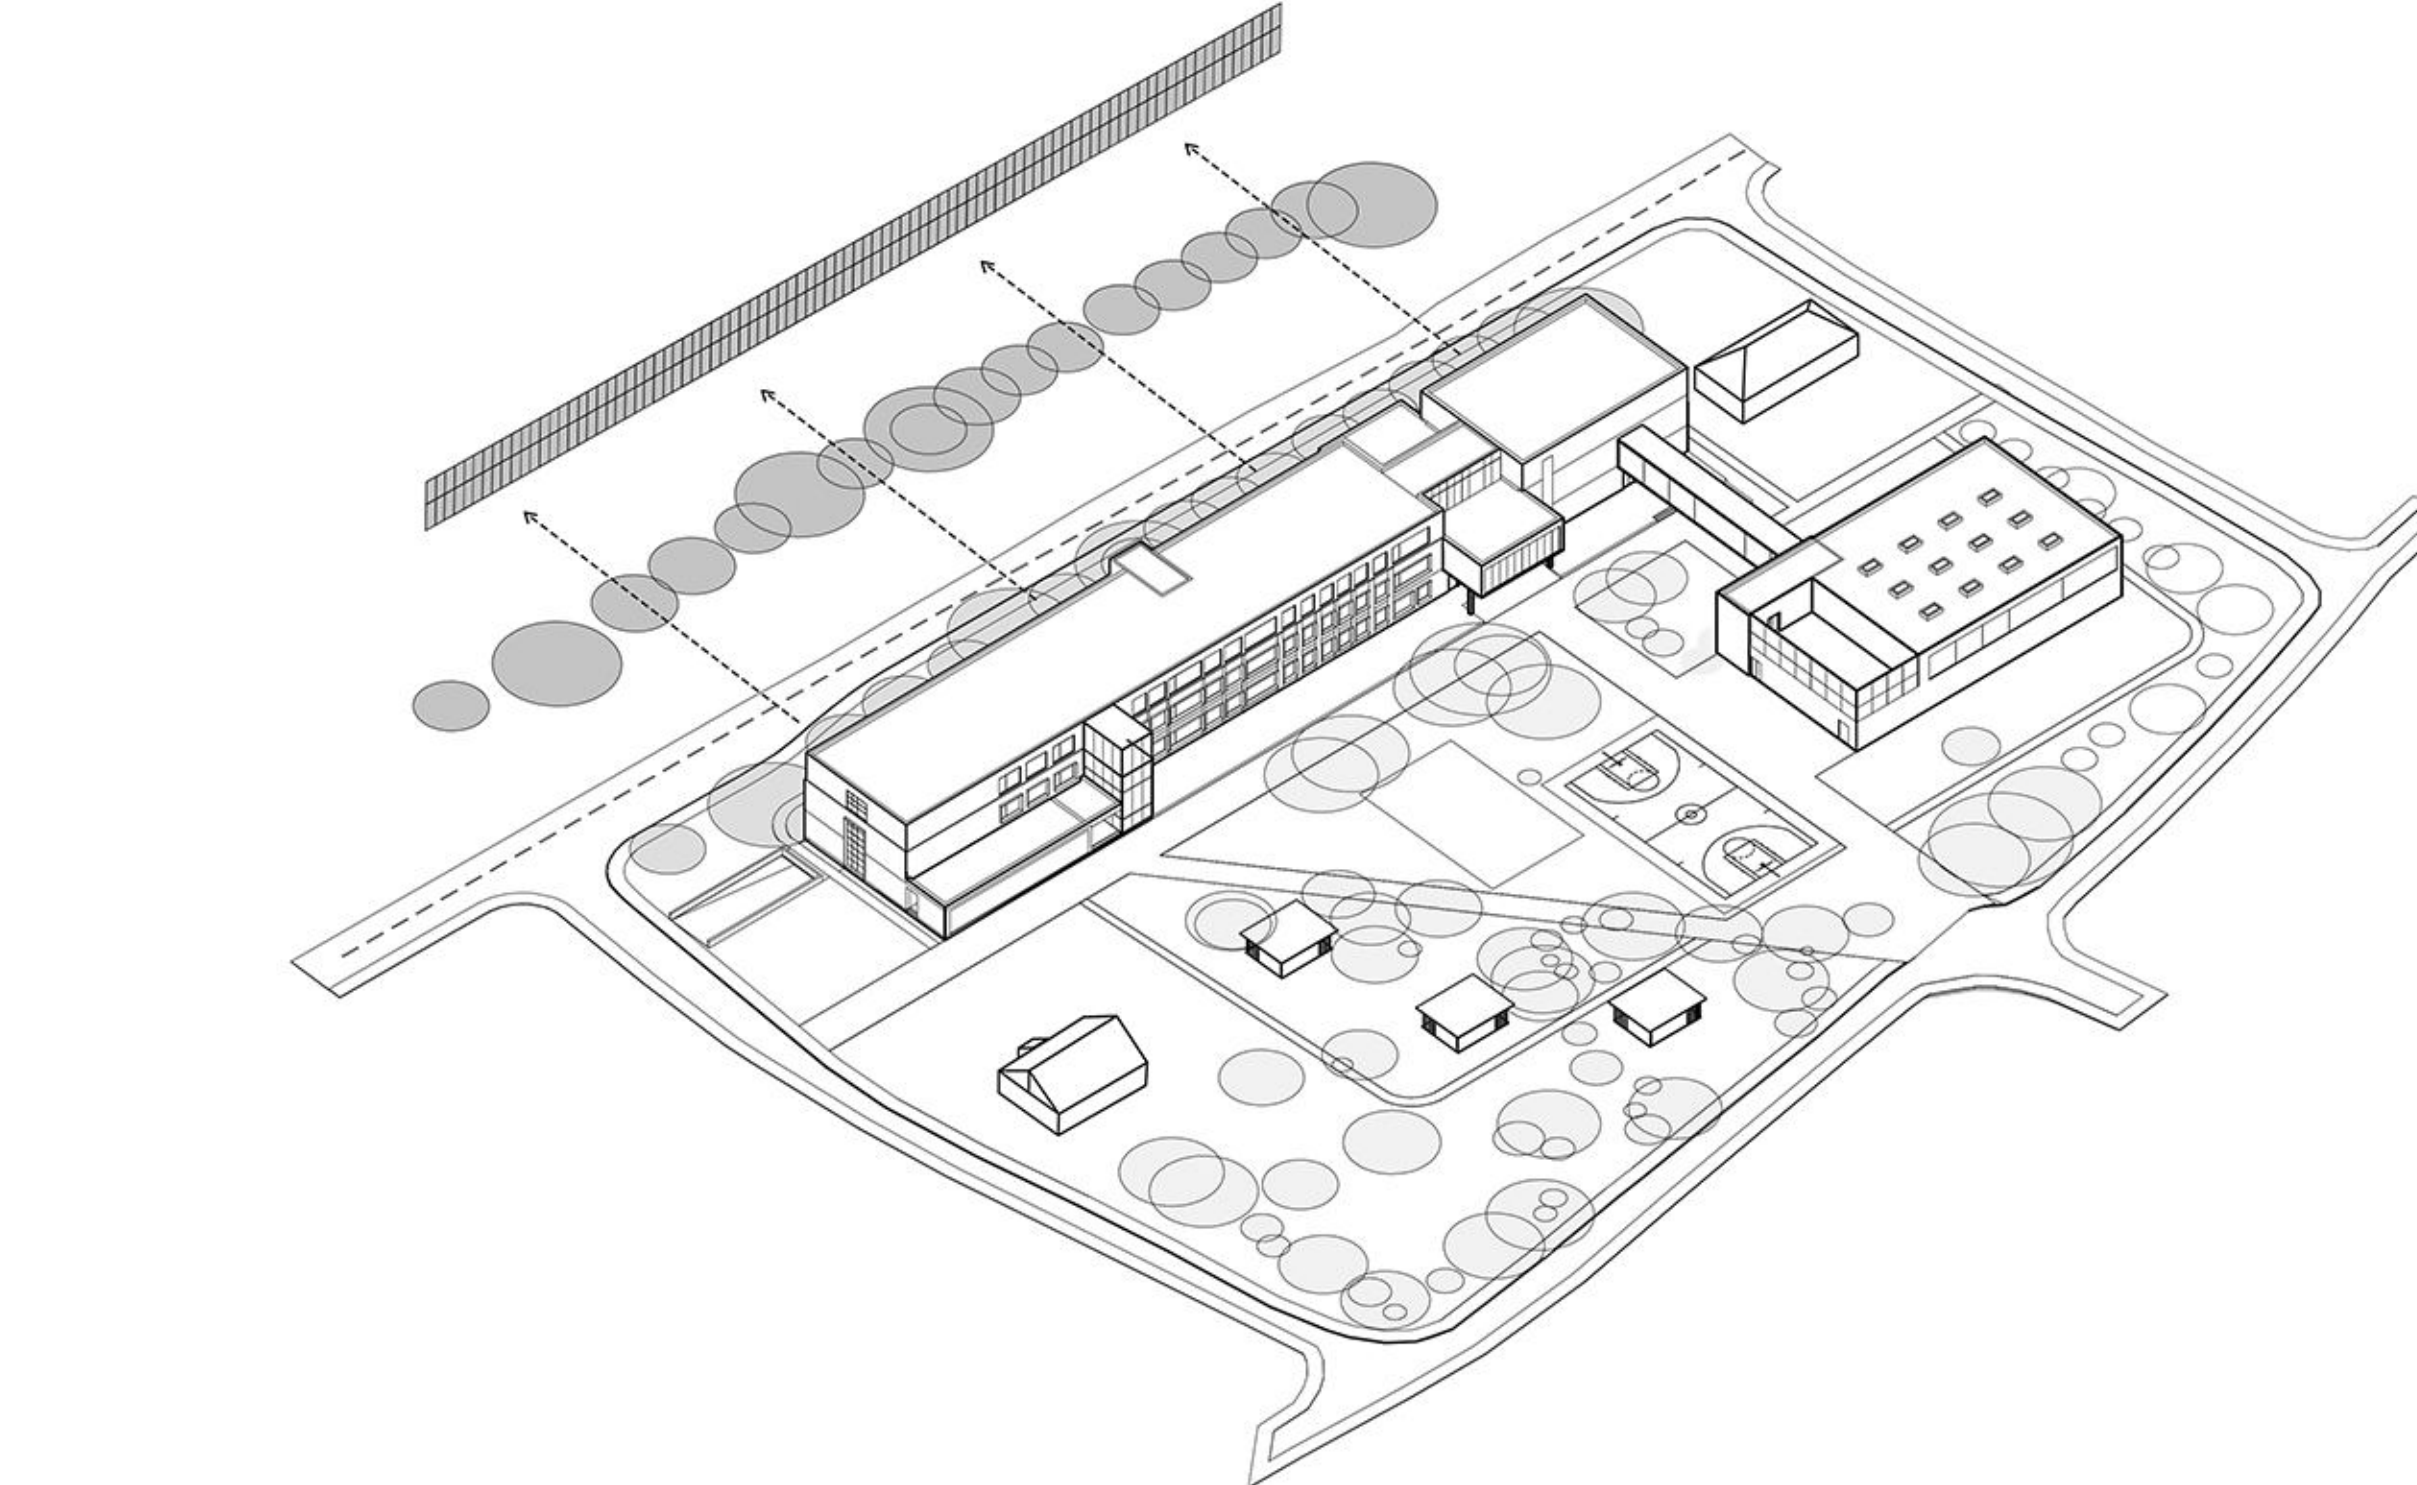



PREDLOŽENA ZASTITA OD BUKE PRIKAZANA JE DUPLA ZASTITNA BARIJERA KOJU ČINI DRVORED UZ SAMI OBJEKAT I FUNKCIONALNO DEKORATIVNA OGRADA

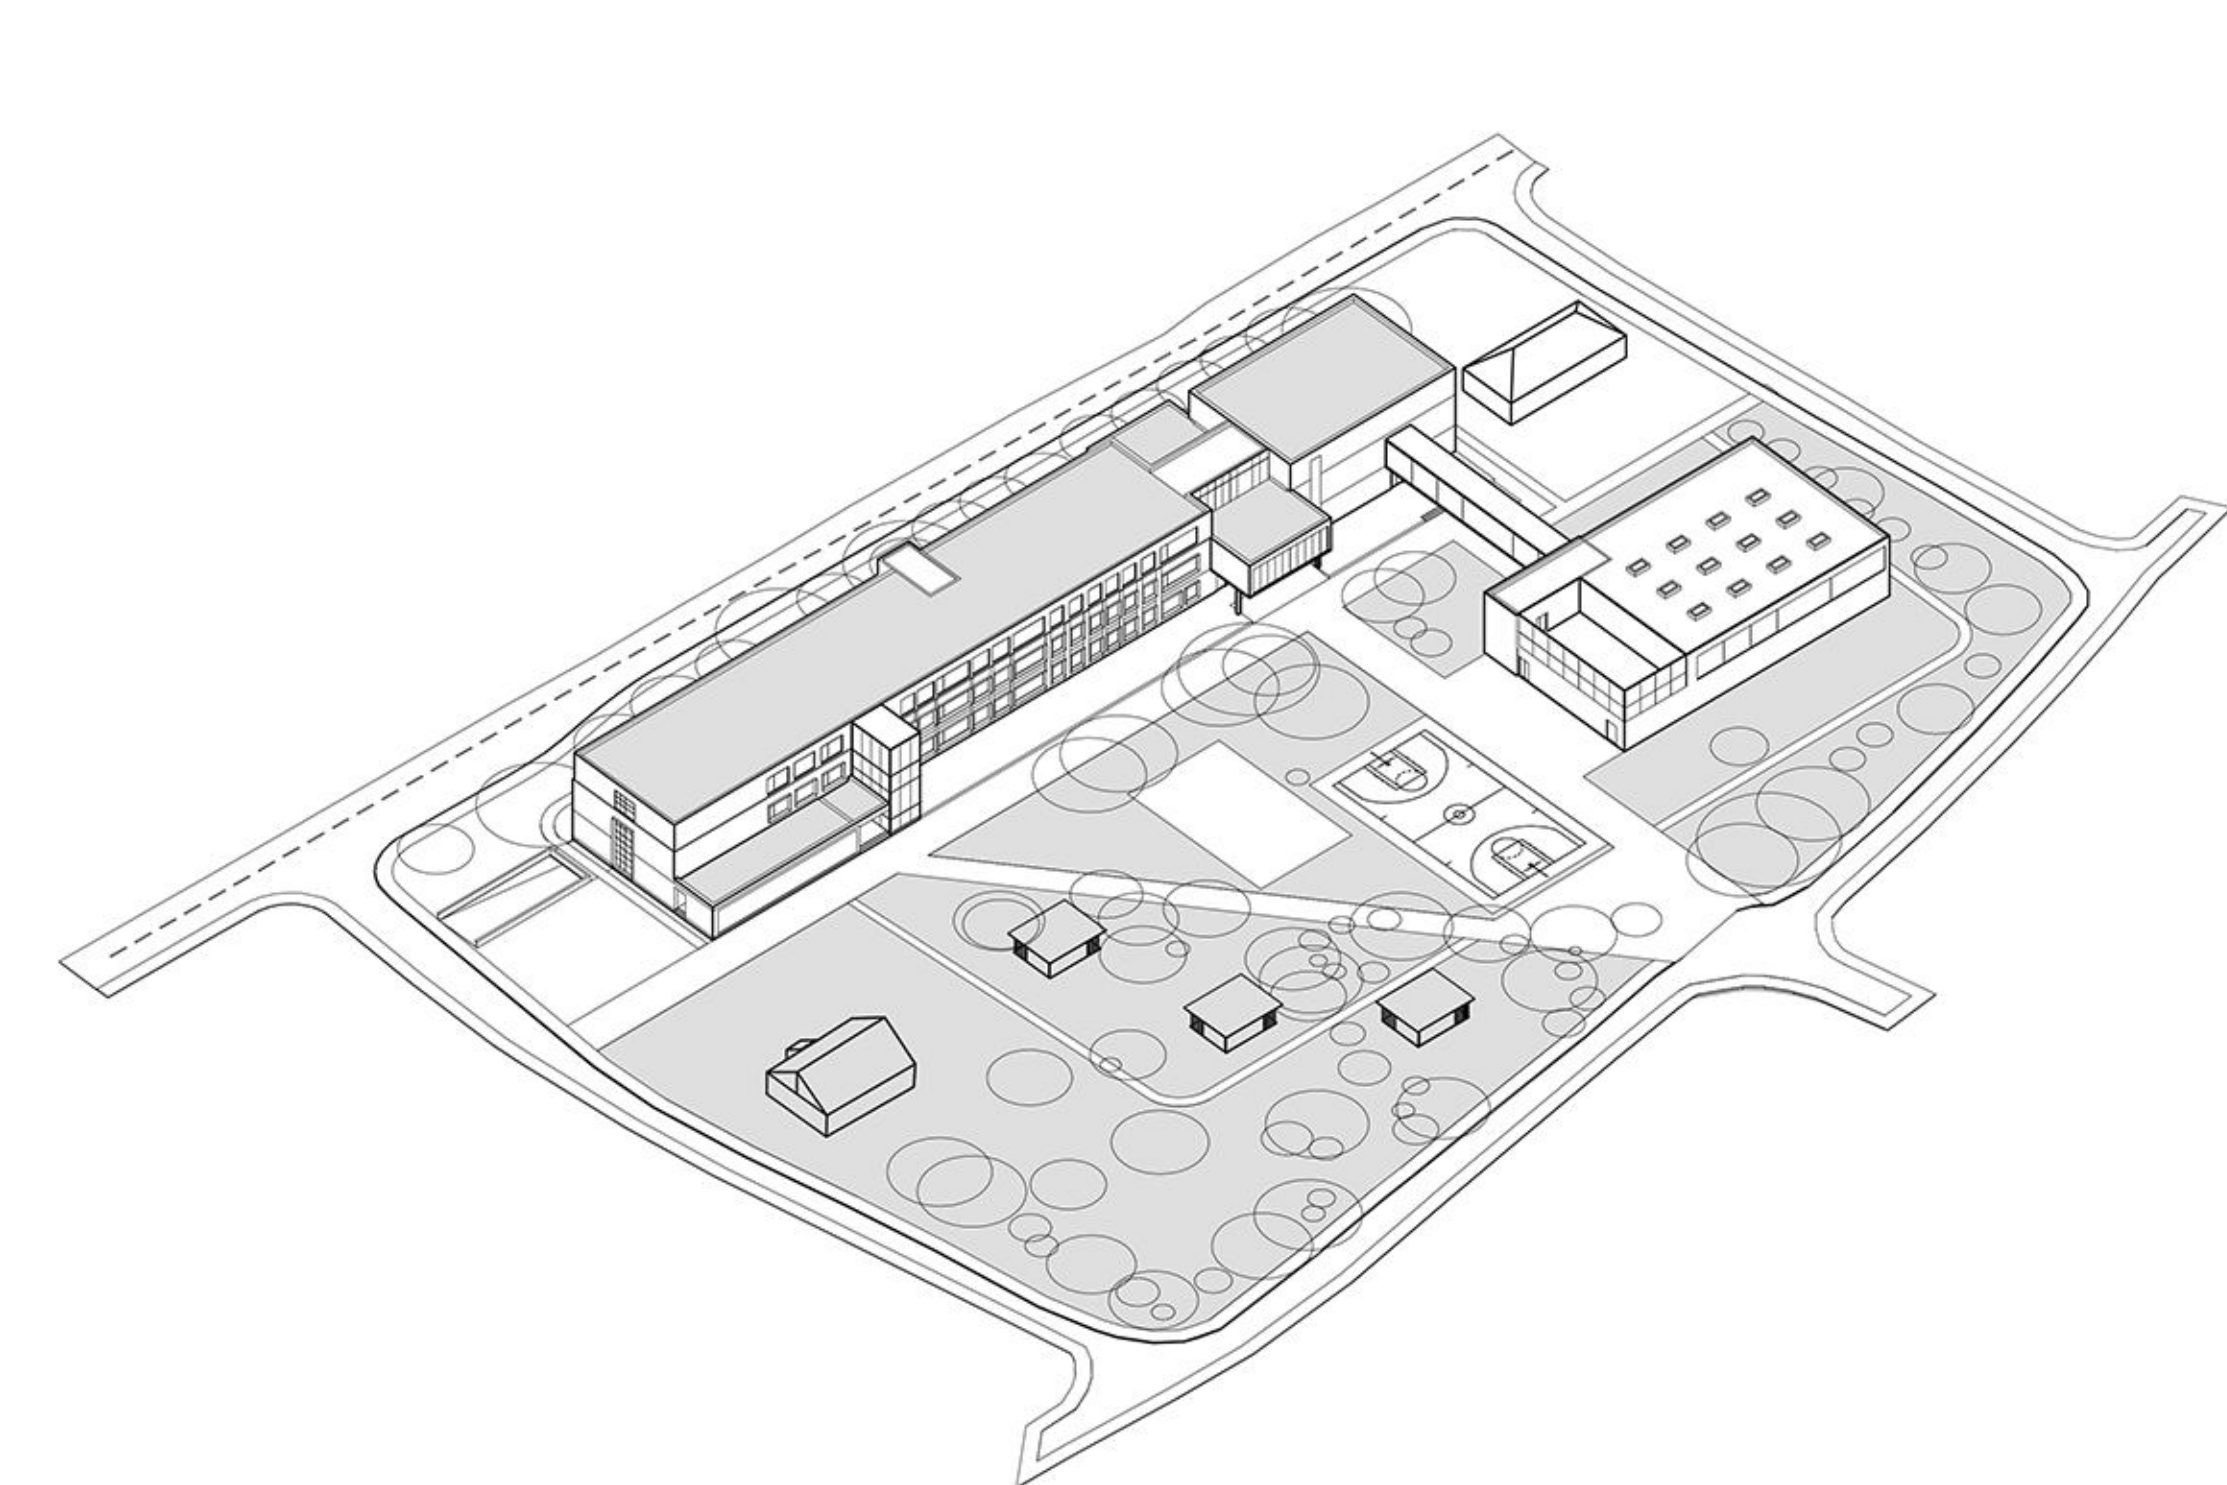

AKTIVIRANJE ZELENIH POVSINA NA RAVNOM KROVU I NA PARTERU OBEZBJEDJENJEM KVALITATIVNIH SADRŽAJA/LIJETNIH UCIIONICA I DODATNIH SADRŽAJA ZA SPORT I REKREACIJU.

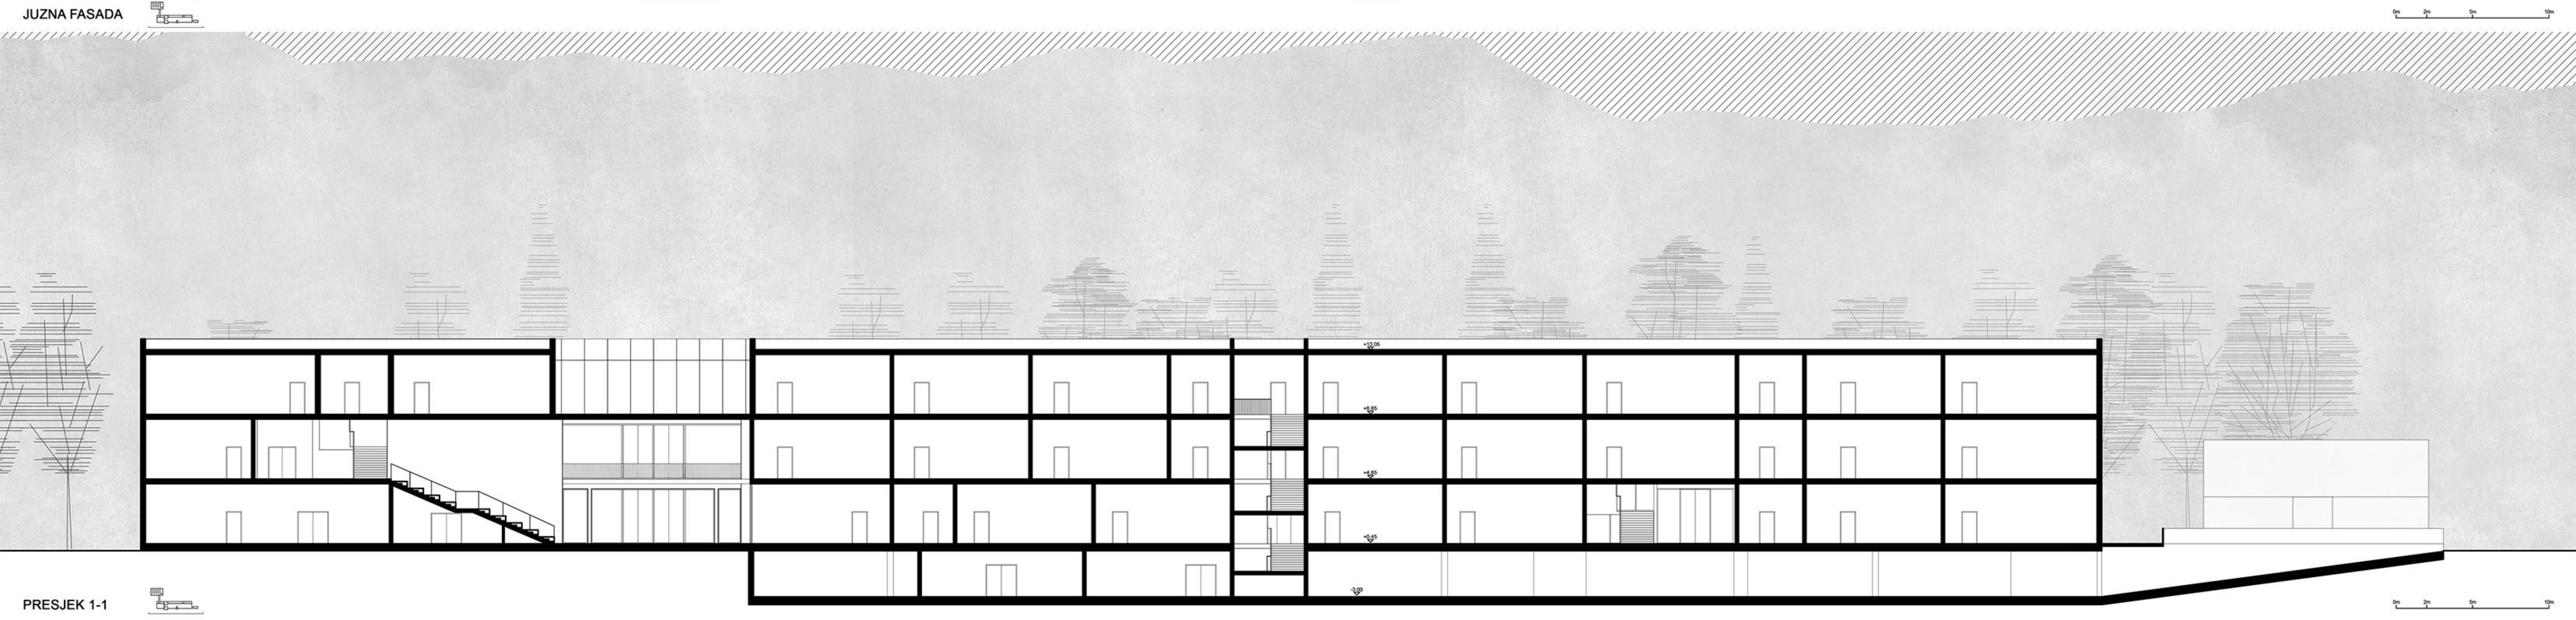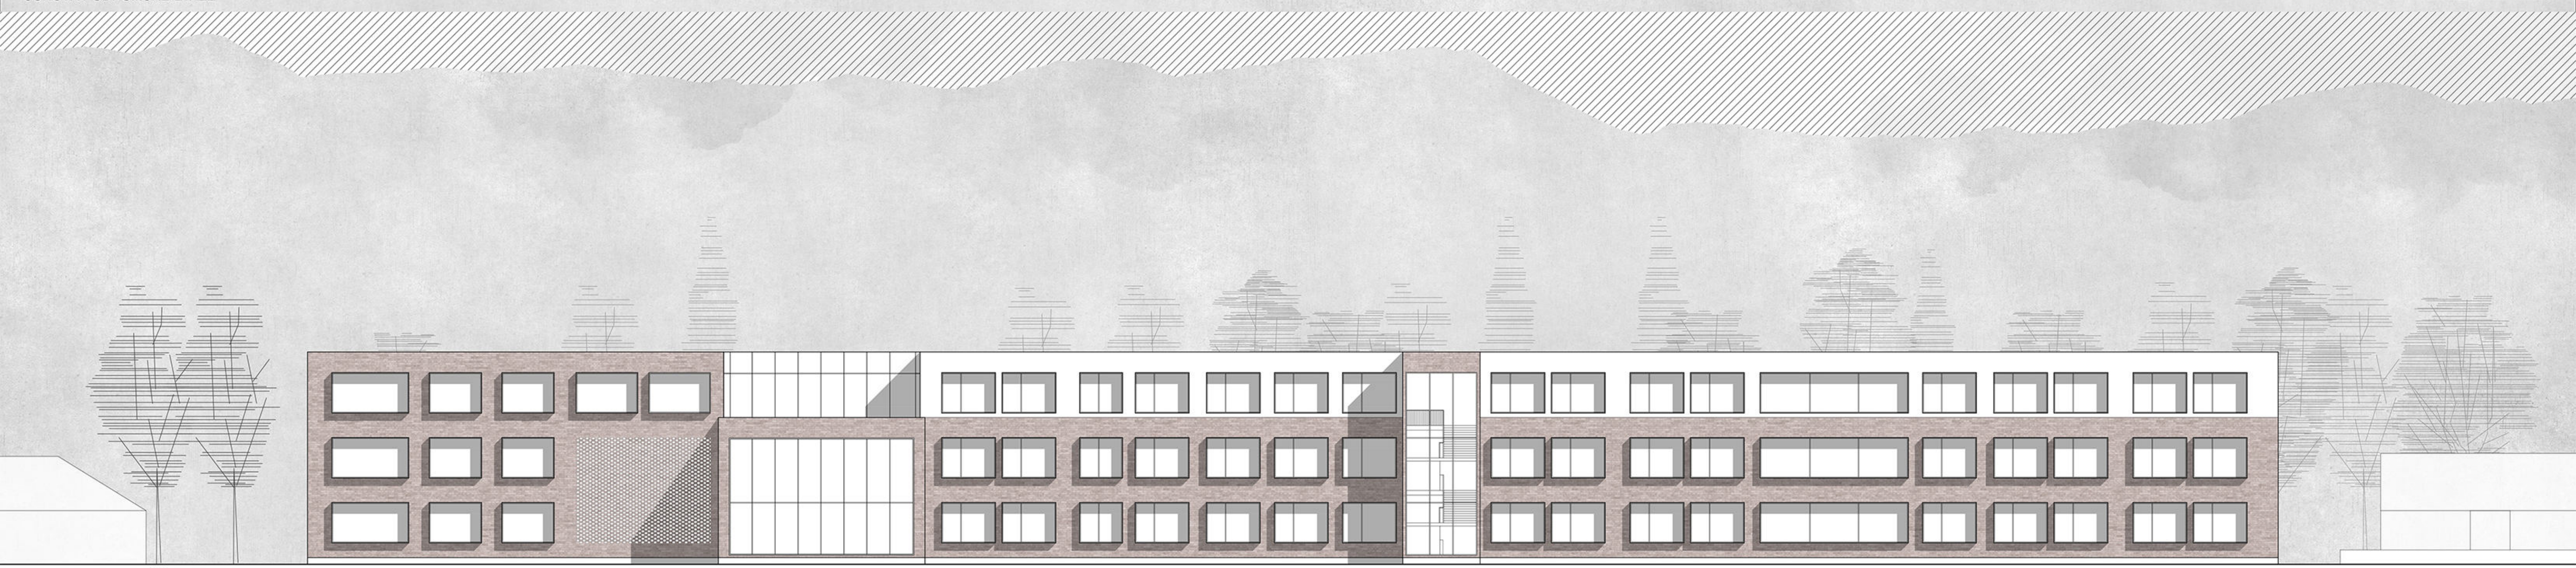



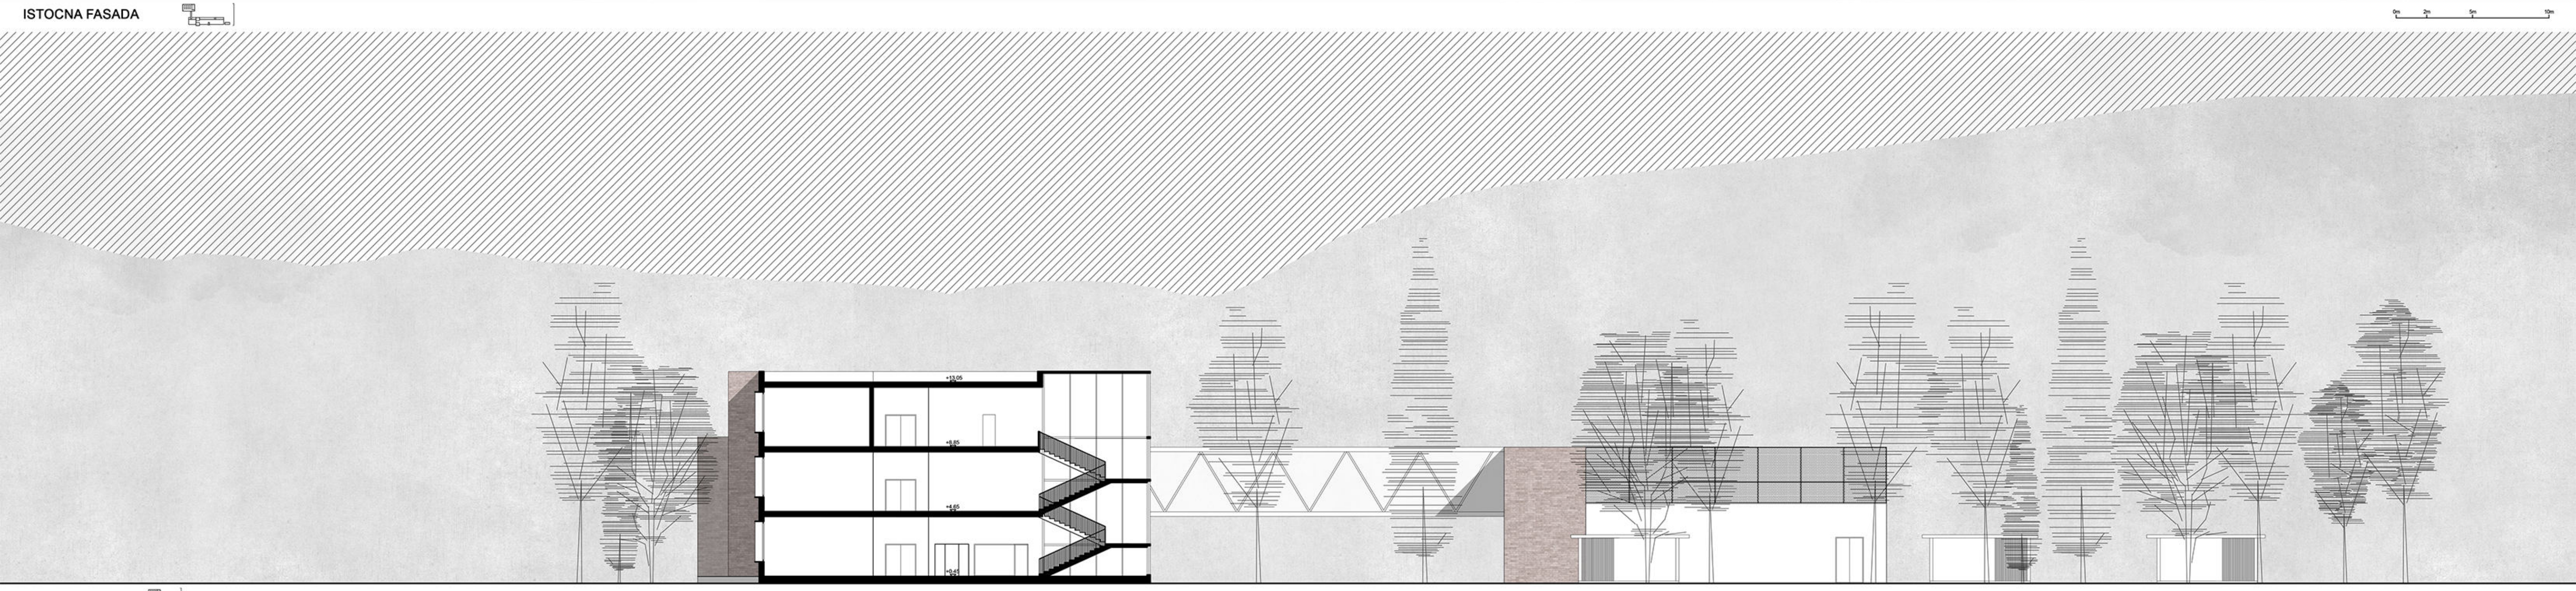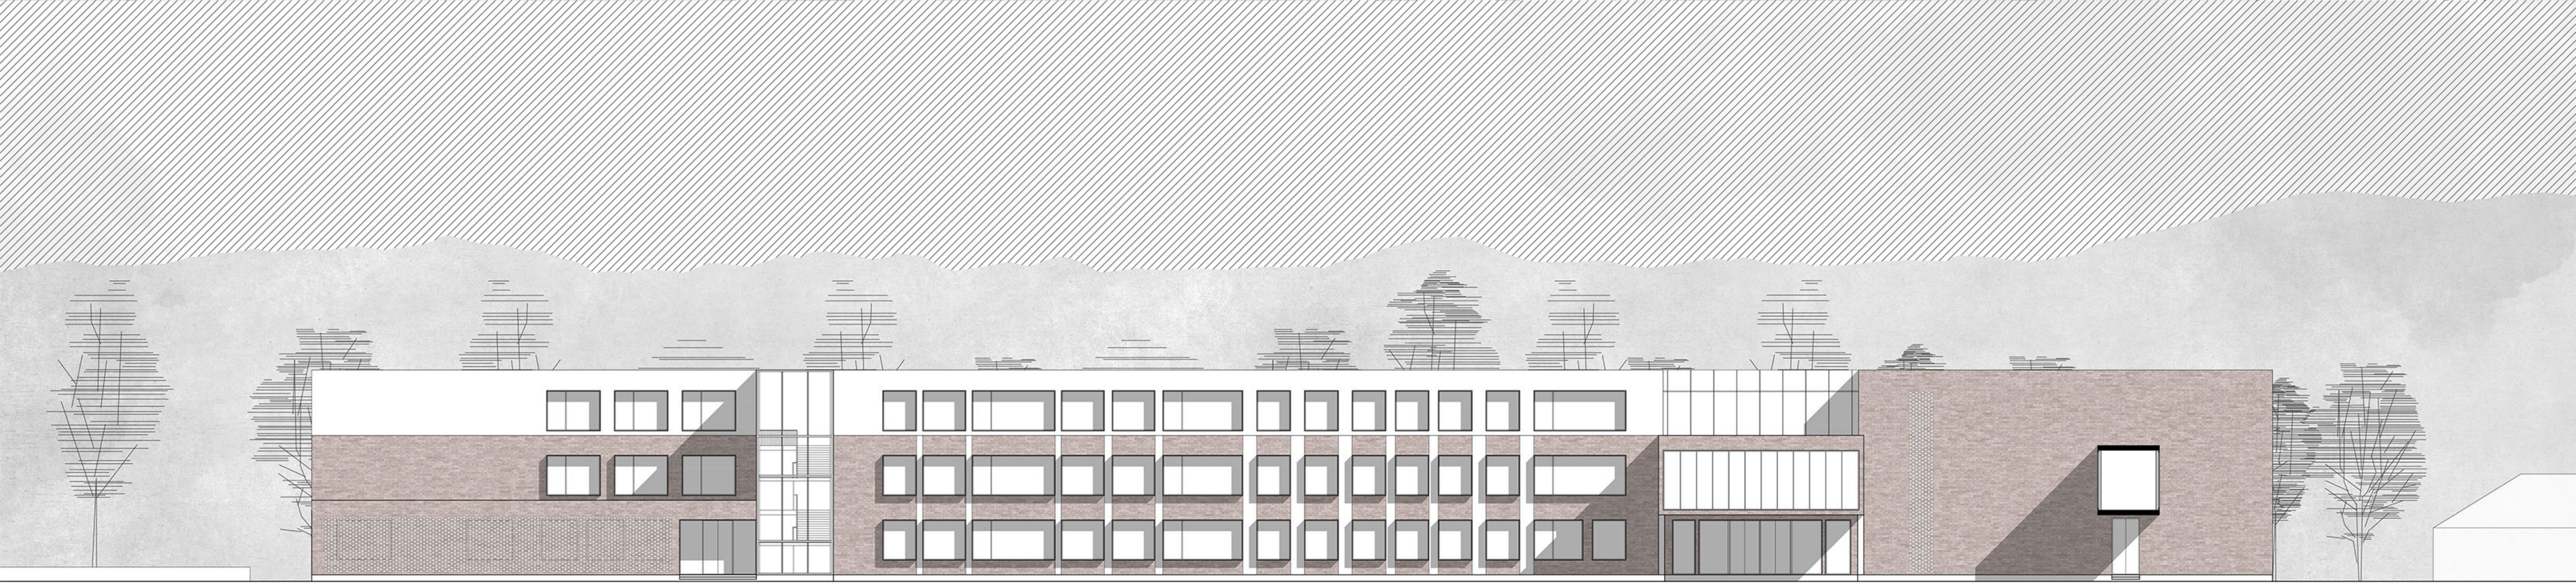

Technical cross-section drawing of a roof construction, showing two different roof types: a flat roof on the left and a gabled roof on the right. The drawing details various layers including vegetation, drainage, insulation, and structural elements like concrete slabs and beams. Dimensions are provided for each layer and component.

Left Roof (Flat):


- vegetacija: $\varnothing 10$ cm
- odrezača: $\varnothing 5$ cm
- zadrživa sloj: $\varnothing 1$ cm
- hidroizolacija: $\varnothing 0.5$ cm
- termoizolacija: $\varnothing 15$ cm
- AB ploča: $\varnothing 25$ cm
- zidni kanal u betonu, pričvršćen na čelični ožev
- prelambrovan betoni: 125mm
- čelični ožev pričvršćen na čelični profil
- izolacija od nerđajućeg čelika
- membrana od nerđajućeg čelika
- izolacija - zadrživa sloj elastičnim gronom
- zadrživa mrežica
- akustični panel: $\varnothing 12$ cm
- hijspak: $\varnothing 25$ cm
- betonski pod: $\varnothing 12.5$ cm
- kaserna vuna: $\varnothing 12$ cm
- hidroizolacija: $\varnothing 0.5$ cm
- vešerog vodostaj: $\varnothing 4$ cm
- izolacija: $\varnothing 15$ cm
- AB ploča: $\varnothing 25$ cm

Right Roof (Gabled):


- vegetacija: $\varnothing 10$ cm
- odrezača: $\varnothing 5$ cm
- zadrživa sloj: $\varnothing 1$ cm
- hidroizolacija: $\varnothing 0.5$ cm
- termoizolacija: $\varnothing 15$ cm
- AB ploča: $\varnothing 25$ cm
- akustični panel: $\varnothing 12$ cm
- hijspak: $\varnothing 25$ cm
- betonski pod: $\varnothing 12.5$ cm
- kaserna vuna: $\varnothing 12$ cm
- hidroizolacija: $\varnothing 0.5$ cm
- vešerog vodostaj: $\varnothing 4$ cm
- izolacija: $\varnothing 15$ cm
- AB ploča: $\varnothing 25$ cm
- betonski estrih: $\varnothing 5$ cm
- izolacija: $\varnothing 15$ cm
- betonski pod: $\varnothing 12.5$ cm
- termoizolacija: $\varnothing 15$ cm
- hidroizolacija: $\varnothing 0.5$ cm
- betonski estrih: $\varnothing 5$ cm

Common Details:





- membrana od nerđajućeg čelika
- izolacija - zadrživa sloj elastičnim gronom
- zidna izolacija: $\varnothing 30$ cm
- betonski pod: $\varnothing 12.5$ cm
- termoizolacija: $\varnothing 15$ cm
- hidroizolacija: $\varnothing 0.5$ cm
- betonski estrih: $\varnothing 5$ cm

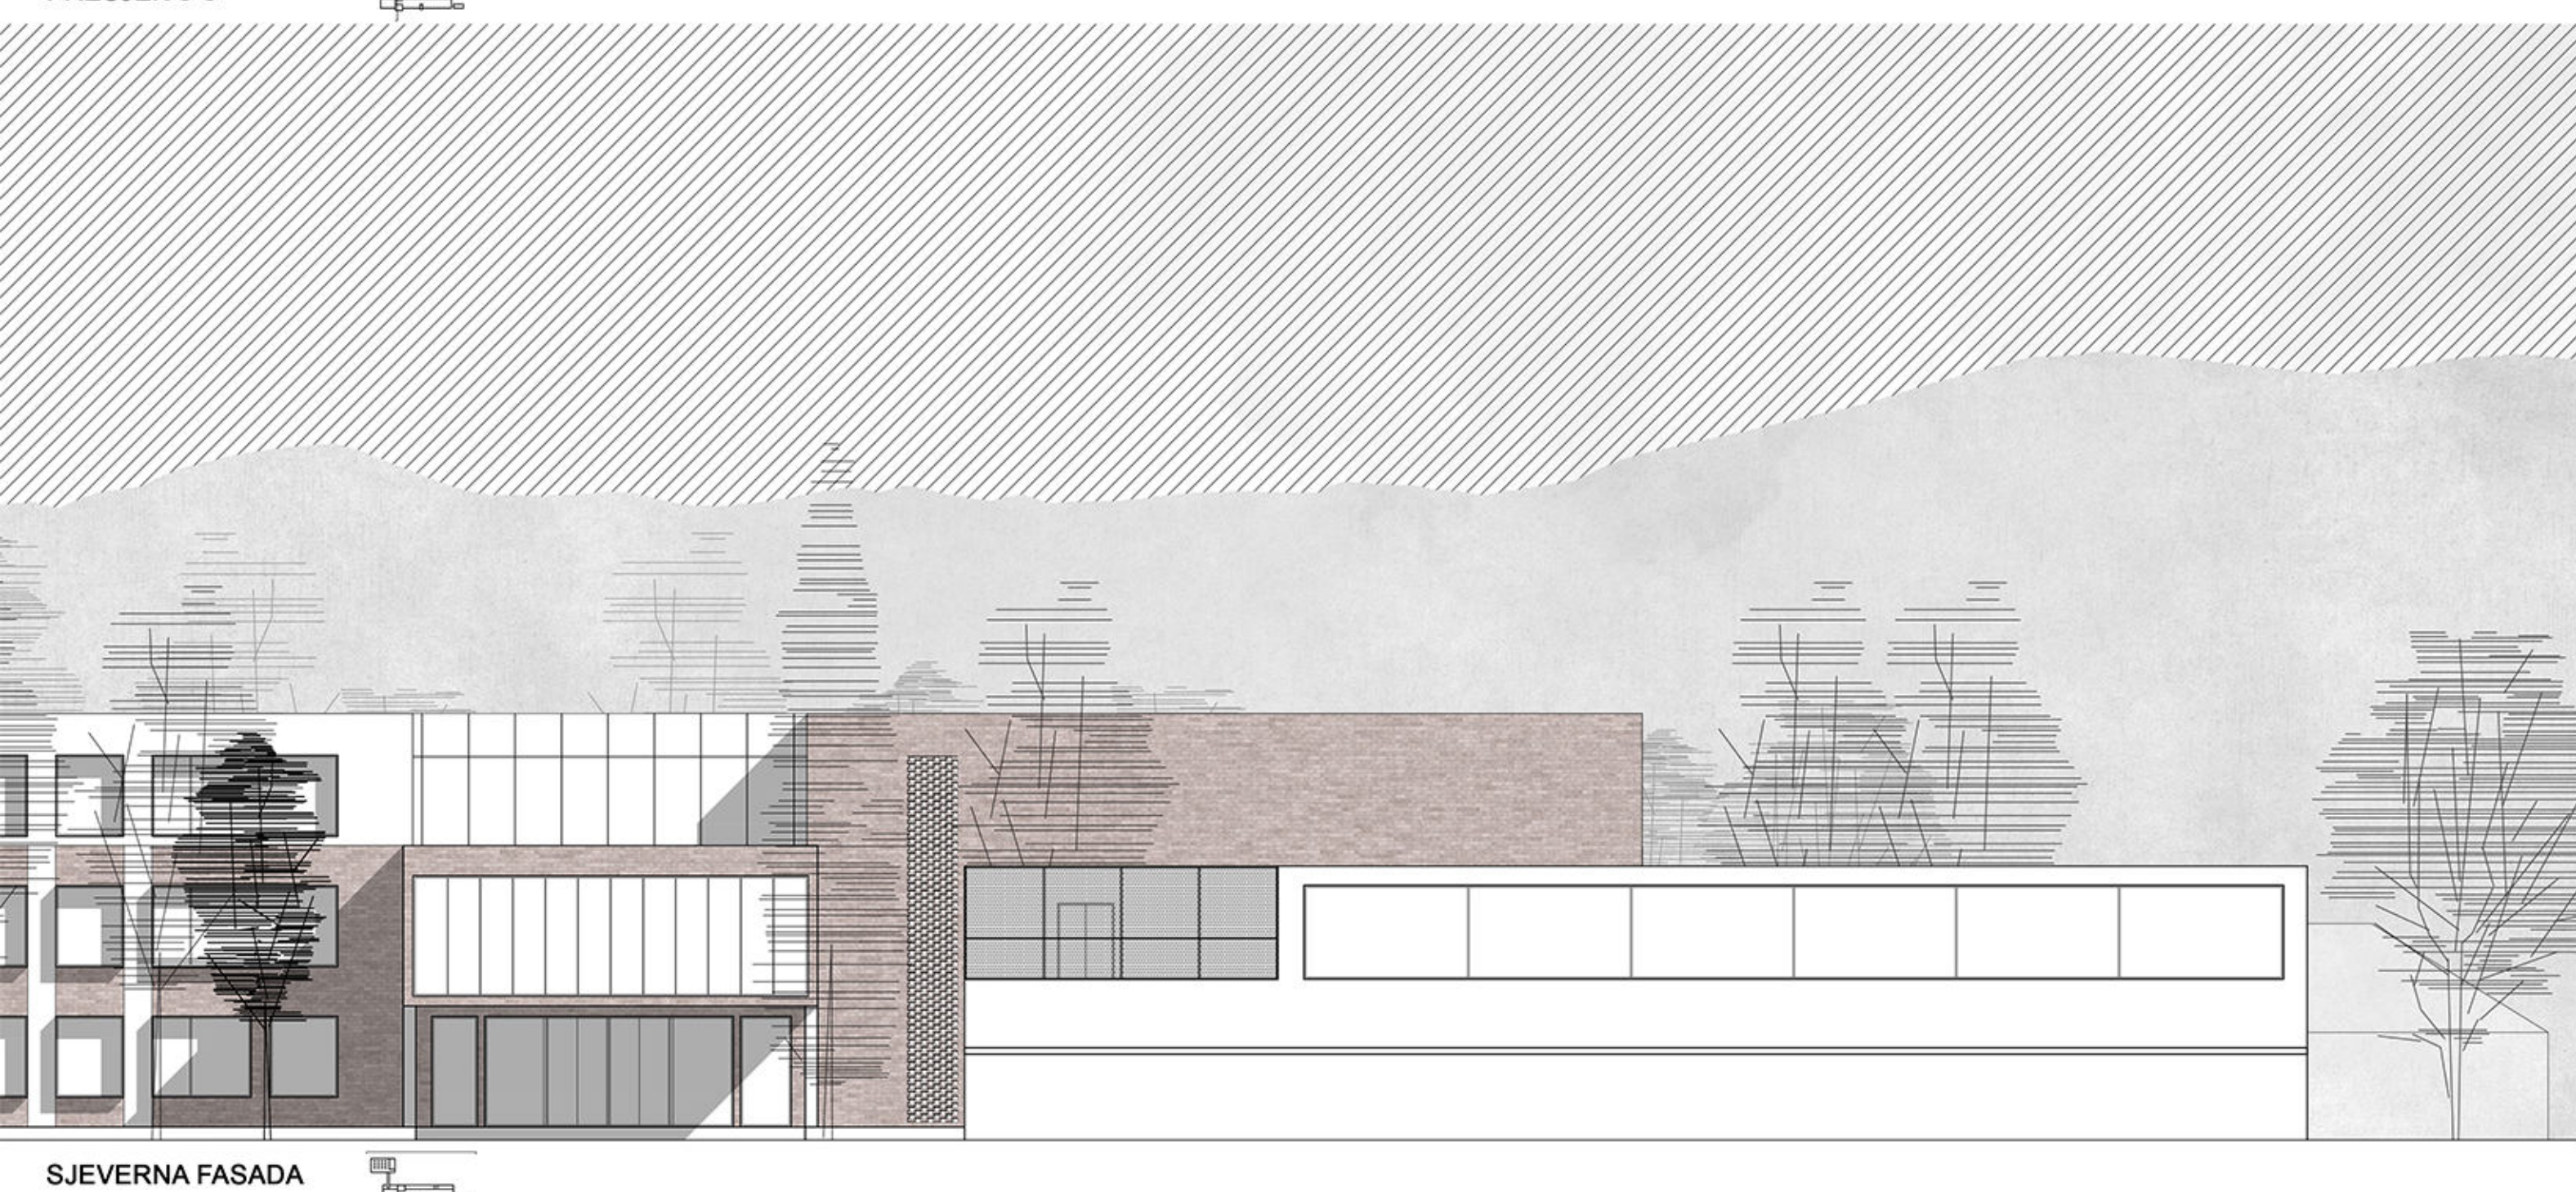

ZAPADNA FASADA

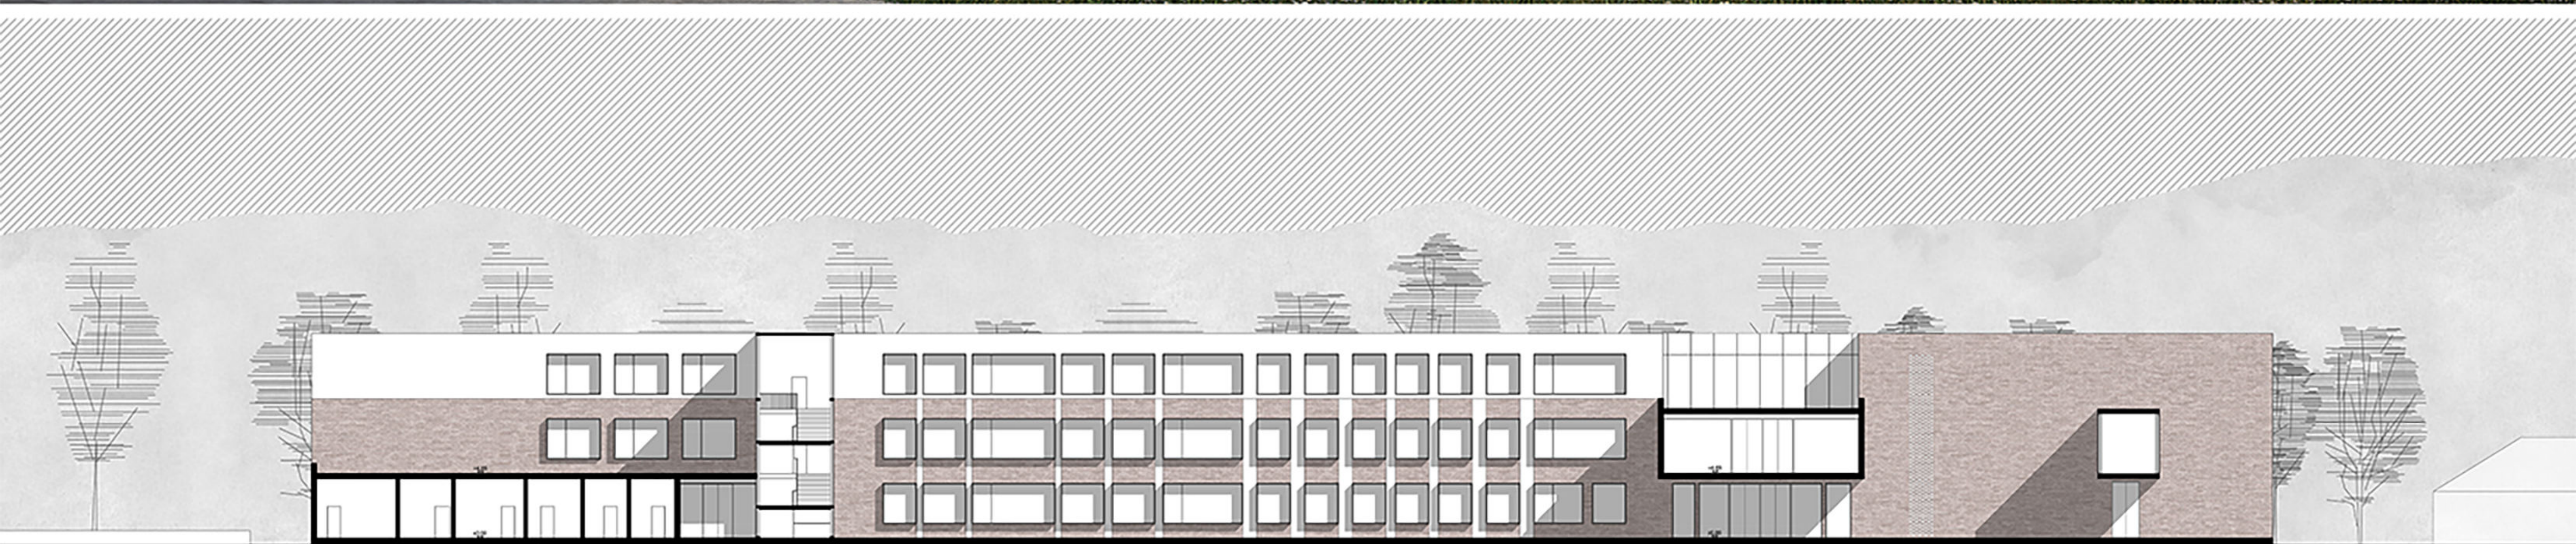

PRESJEK 5-5

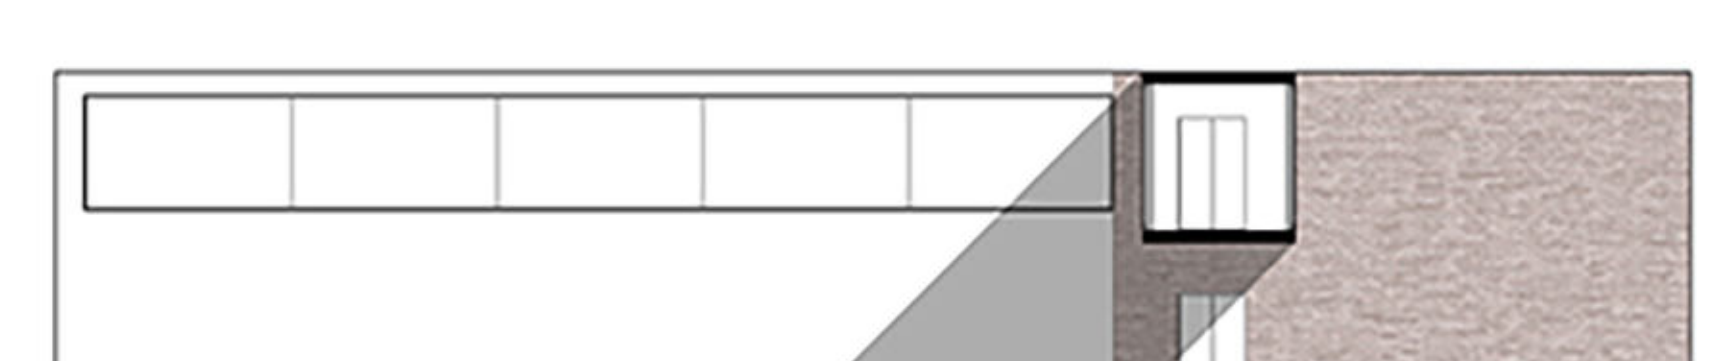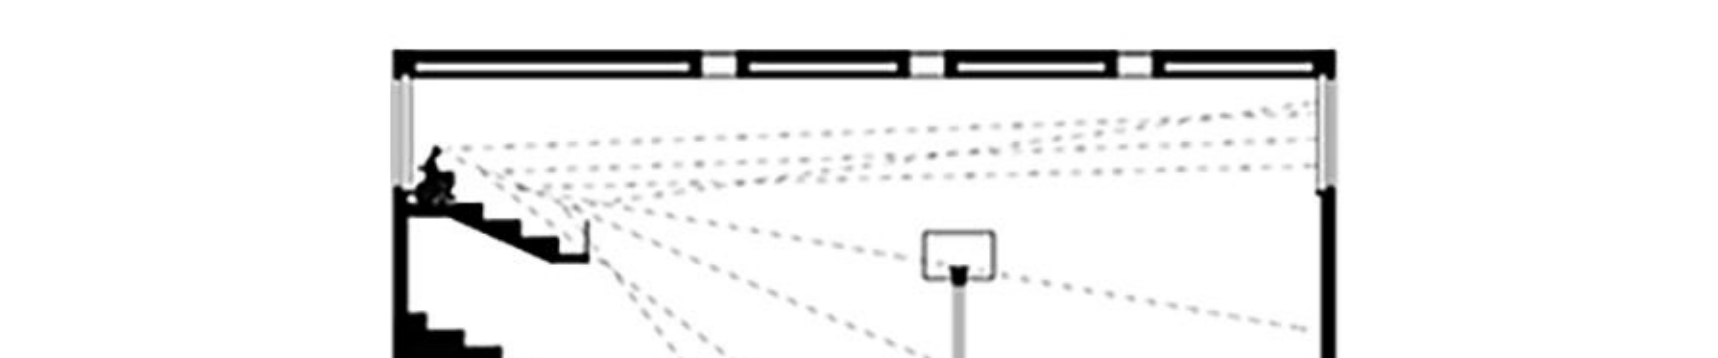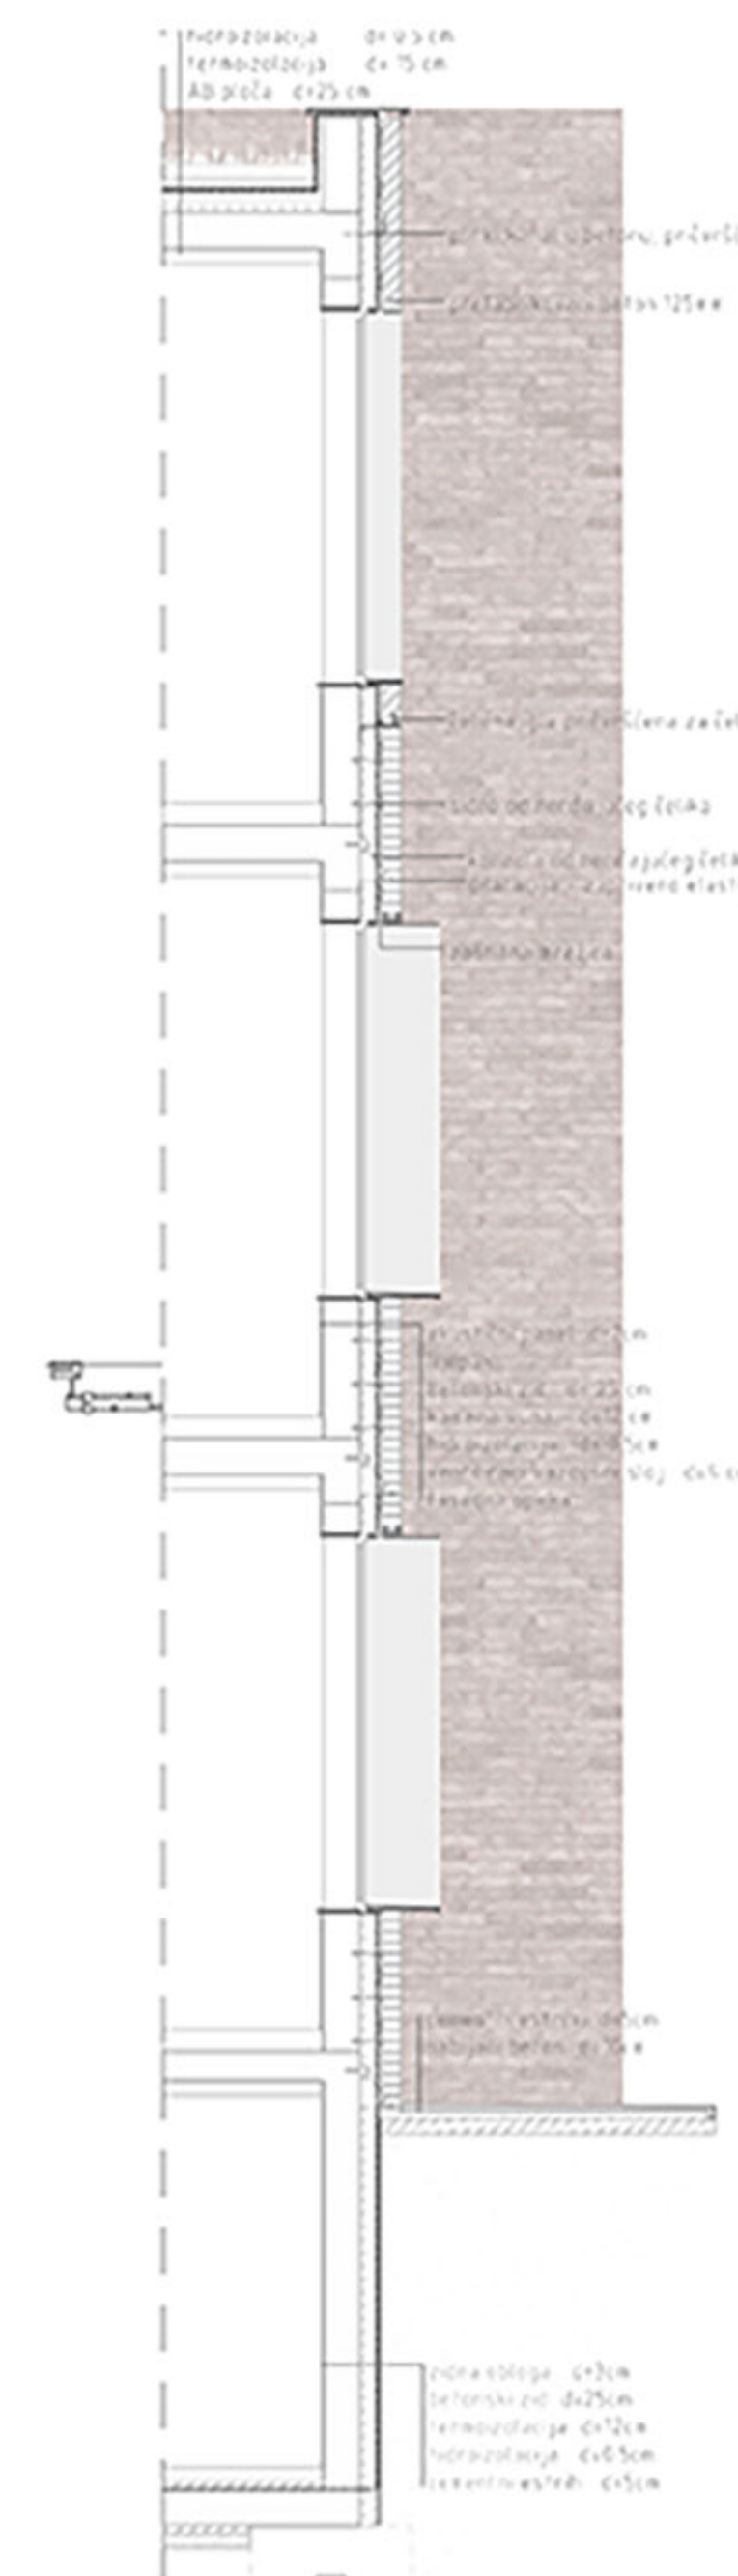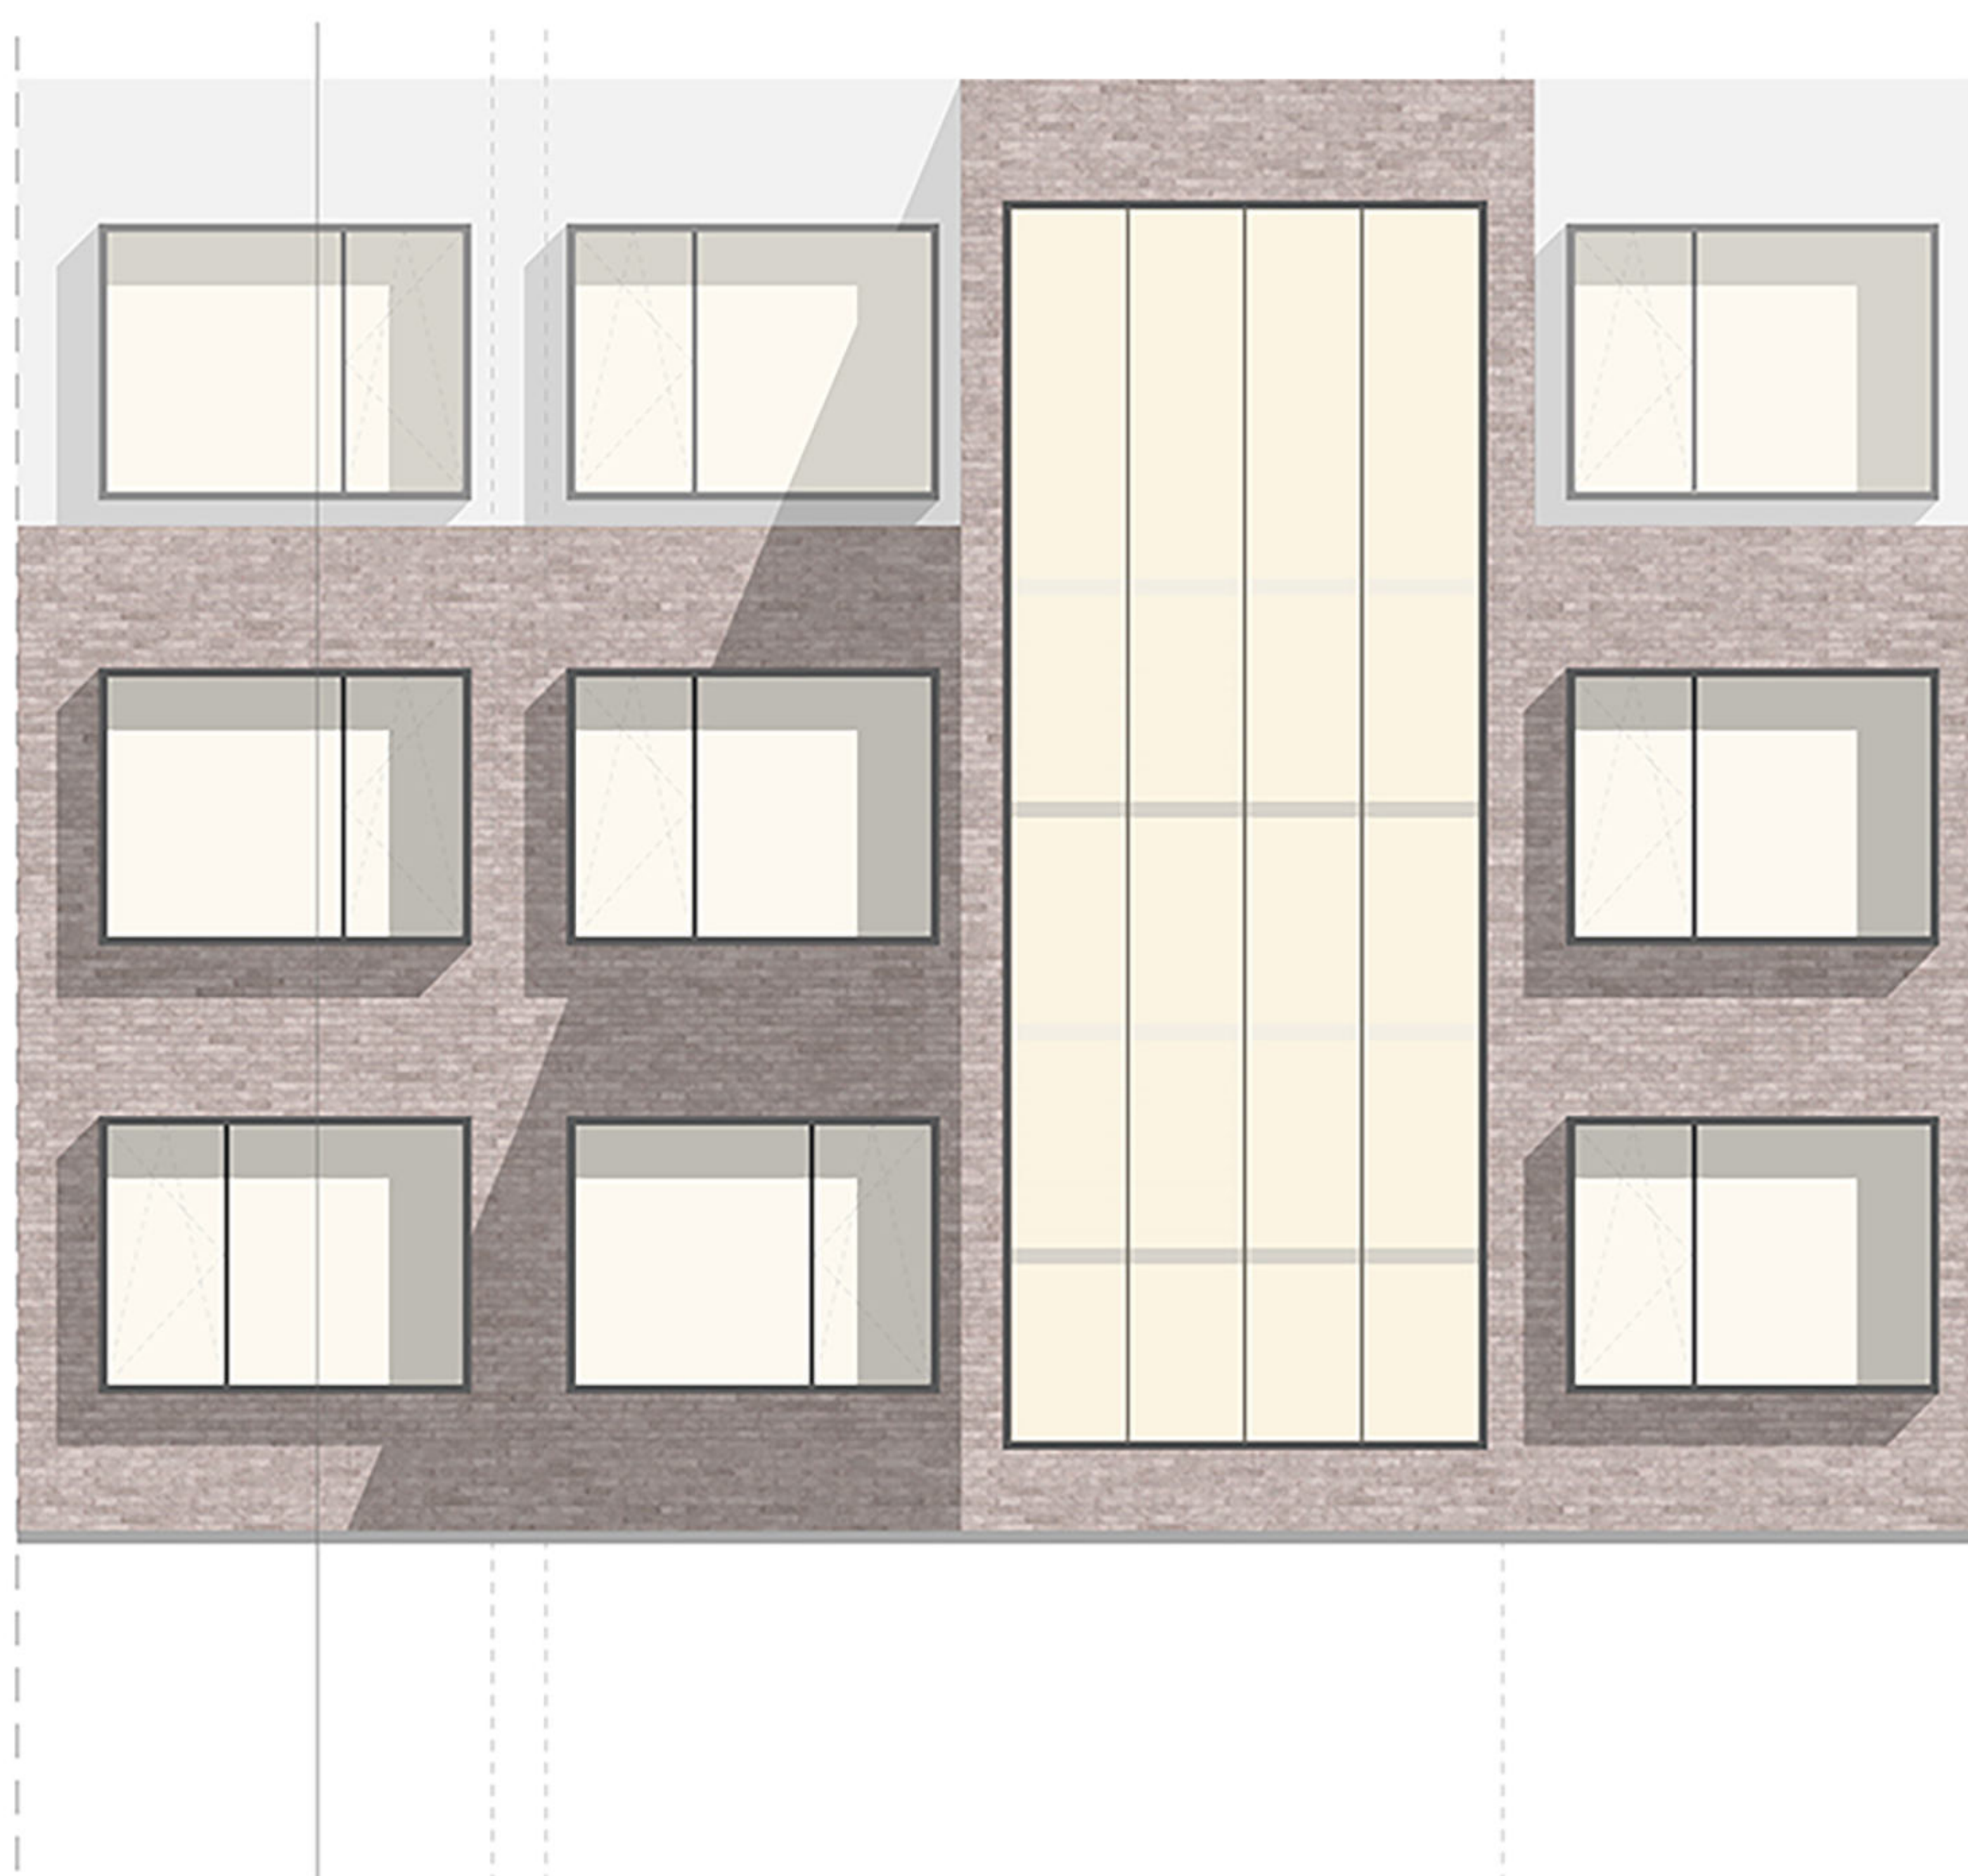

DETALJ VENTILIRANE FASADE SA ZELENIM KROVOM 1:50